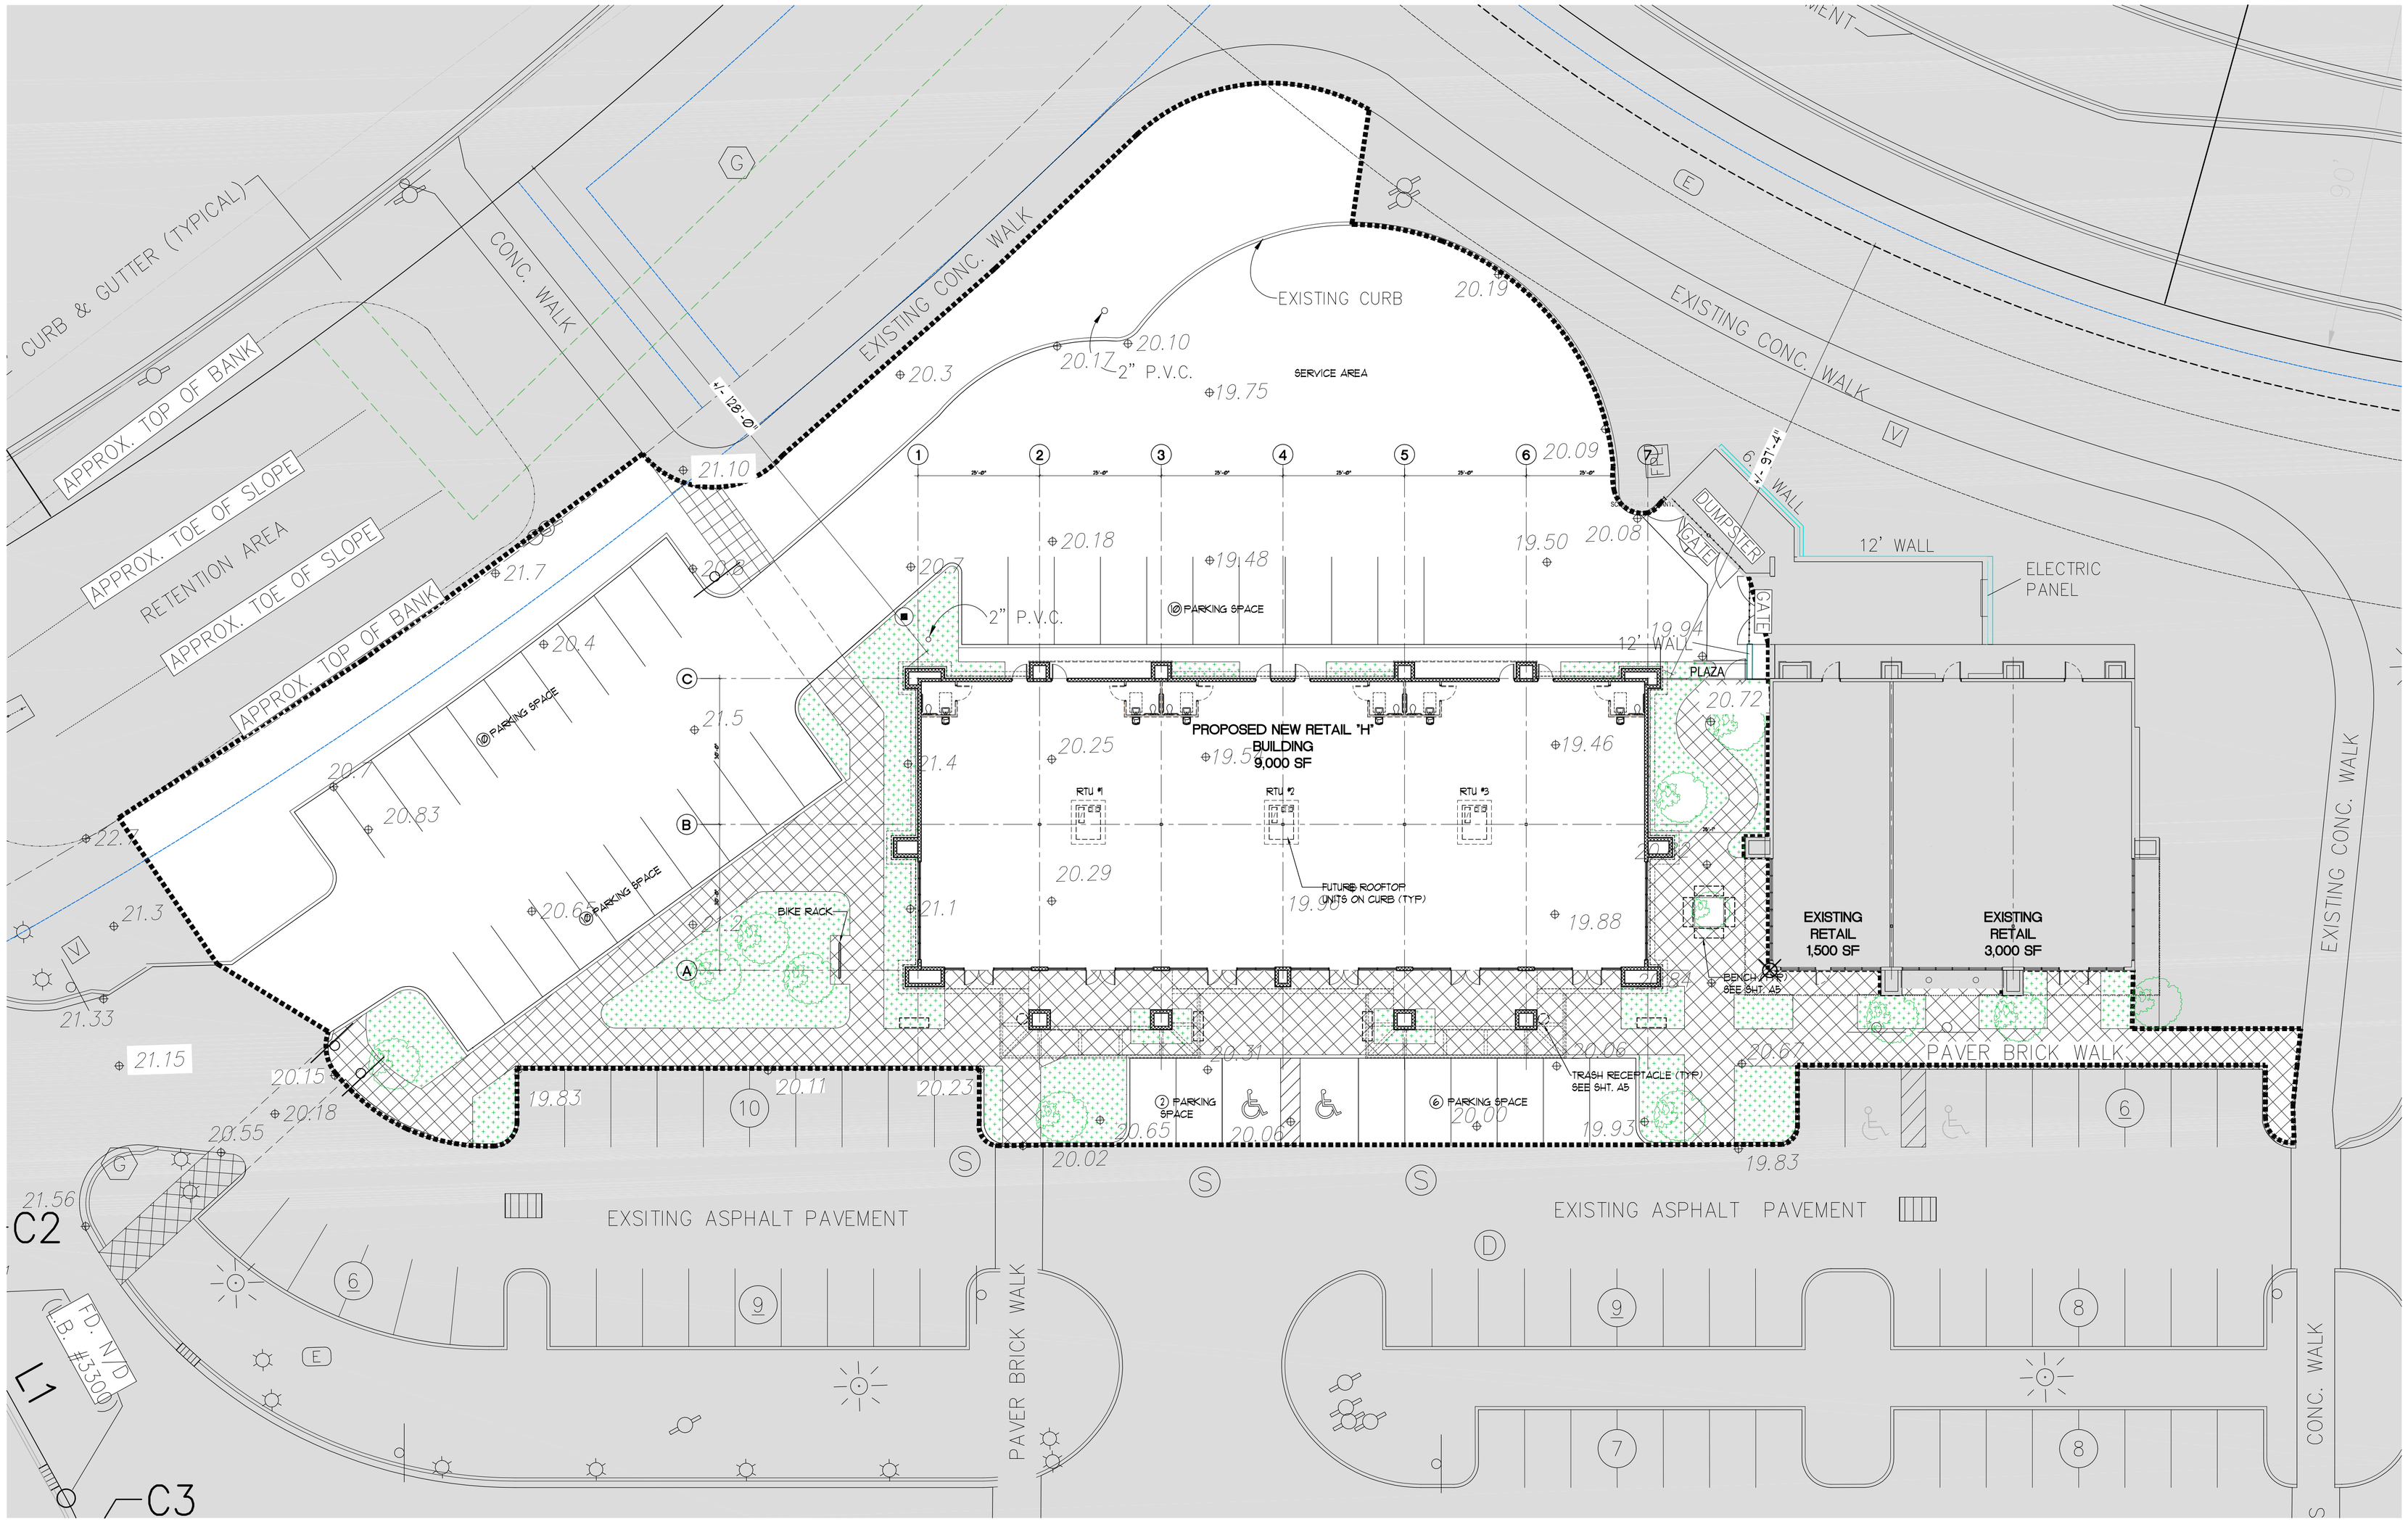

1 A2.1 ARCHITECTURAL SITE PLAN
SCALE: 1/16" = 1'-0"

THIS DOCUMENT CONTAINS COPYRIGHTED MATERIAL AND TRADE SECRET INFORMATION BELONGING EXCLUSIVELY TO WILLIAMSON DACAR ASSOCIATES, INC. ANY UNAUTHORIZED USE, DISCLOSURE, DISSEMINATION OR DUPLICATION OF ANY OF THE INFORMATION CONTAINED HEREIN MAY RESULT IN LIABILITY UNDER APPLICABLE LAWS.

WILLIAMSON DACAR ASSOCIATES
architecture | planning | landscape architecture | engineering
ARCHITECTURE / ENGINEERING / PLANNING
1550 MADRUGA AVENUE, SUITE 106
CLEARWATER, FL. 33760
PH (727) 725-0951 www.williamsondacar.com

Architect: AA 0002541
Engineering: EB 0006884

WELLINGTON GREEN PARCEL "F"
PHASE II RETAIL "H" MODIFICATION
PETITION NO. 16-18 (2016-08 ASA 53)
2545 SOUTH STATE ROAD 7
WELLINGTON, FLORIDA 33414

Revisions of Drawings

No.	Date	Revisions

Issues of Drawings

No.	Date	Issues
1	6-15-16	100% CD - Permit Set

Phase:
Checked:
Drawn: JA

Drawing Tiltle

ARCHITECTURAL SITE PLAN

WDA Proj. No.: 1526-01
Owner Proj. No.:
Scale: AS NOTED

Sheet No.

A2.1

No. of Sheets.: