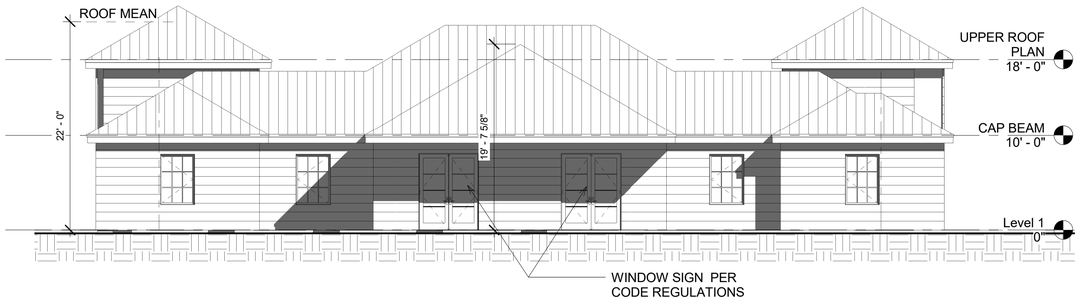

1 East
1/8" = 1'-0"

2 North
1/8" = 1'-0"

3 South
1/8" = 1'-0"

MATERIALS:
ROOF = GLAV METAL 5 'V' CRIMP

FASCIA = 8" SMOOTH CEDAR

WALLS = 'HARDI PLANK' 6" - PALE BLUE

WINDOWS = WHITE FRAME TINTED GLASS

DOORS = WHITE FRAME TINTED GLASS

RAILINGS = WHITE PVC

COLUMNS = WHITE PVC VENEER

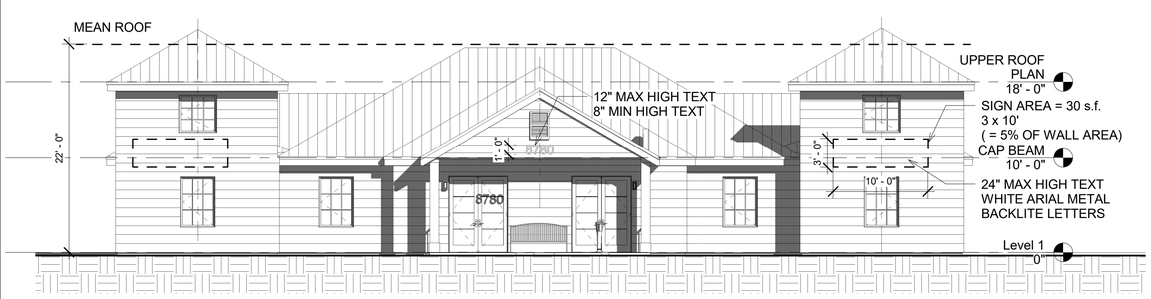

4 West
1/8" = 1'-0"

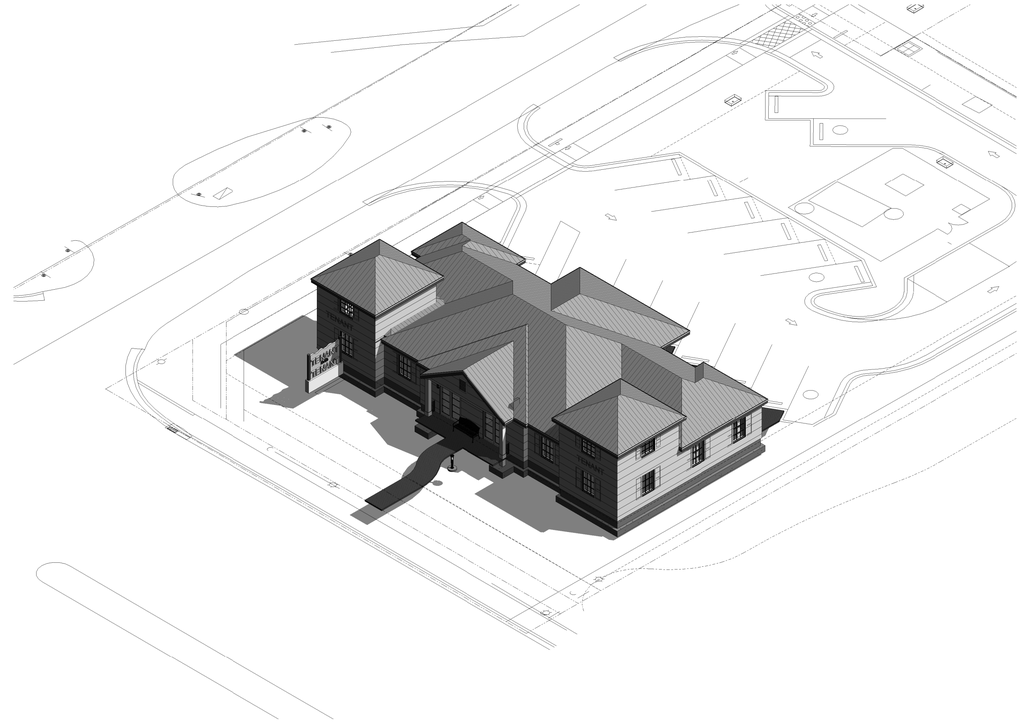

5 ISOMETRIC

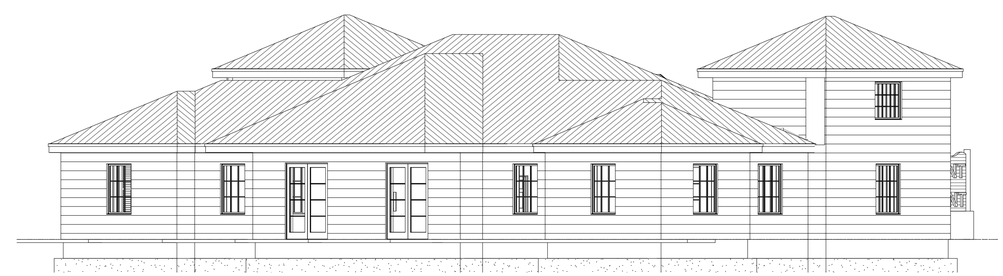

6 3D NE

7 3D SW

Eugene R Fagan III Architect #11668

3432 A West 45th Street
West Palm Beach, Fl 33418
(561) 385-4514
Eugene@FaganArchitect.com

Copyrite 2015

3/12/2016 1:06:13 PM

Consultant
Address
Address
Phone
Fax
e-mail

Consultant
Address
Address
Phone
Fax
e-mail

Consultant
Address
Address
Phone
Fax
e-mail

Seal

No.	Description	Date

Sea Ya Holdings

Mary Circle

ELEVATIONS

Project number	Project Number
Date	Issue Date
Drawn by	Author
Checked by	Checker

A-2.1

Scale	1/8" = 1'-0"