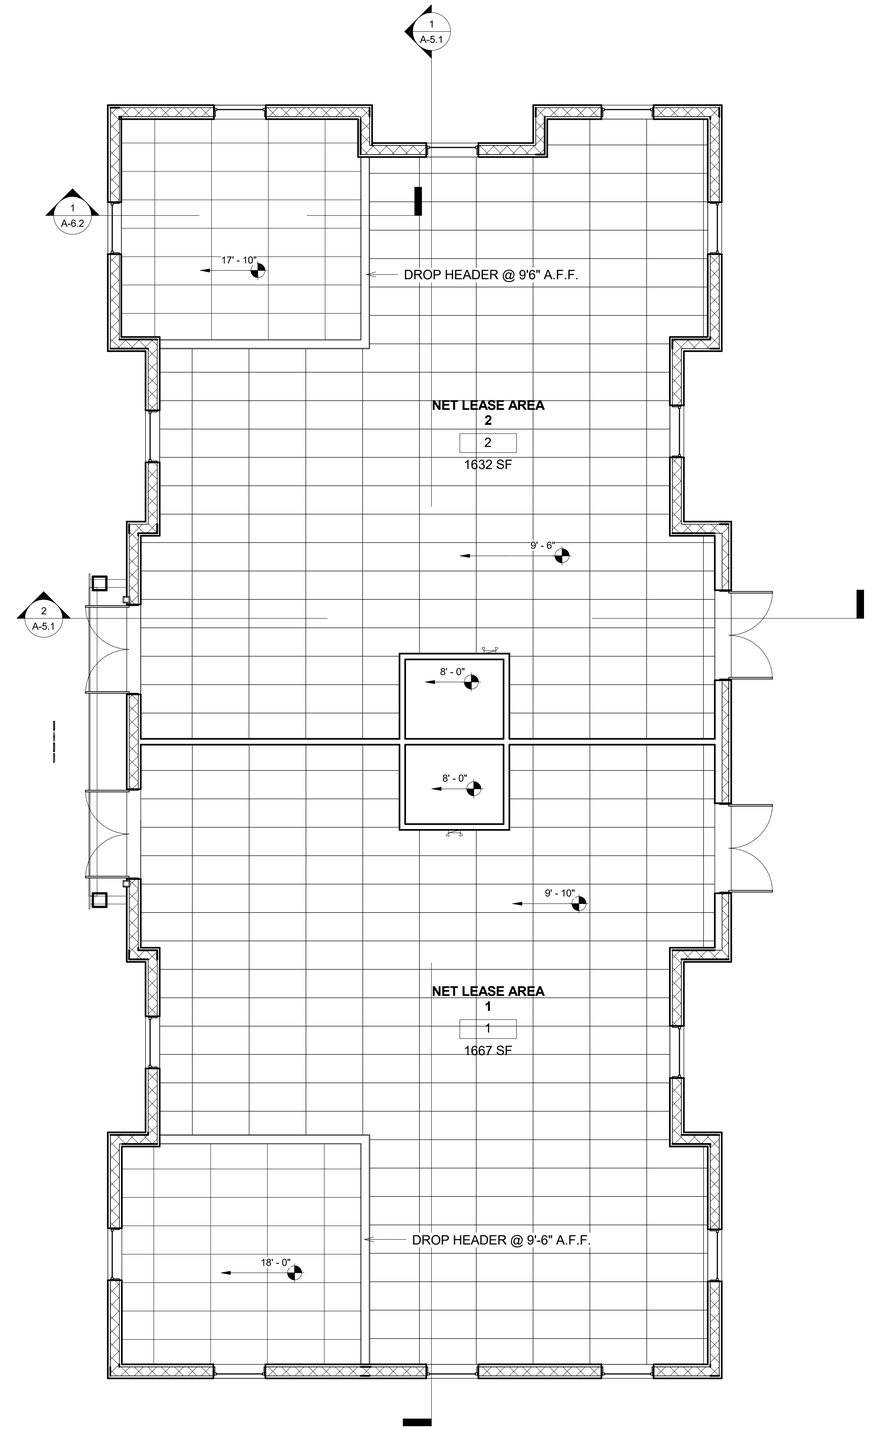

1 Level 1
3/16" = 1'-0"

Eugene R Fagan III Architect #11668

3432 A West 45th Street
West Palm Beach, Fl 33418
(561) 385-4514
Eugene@FaganArchitect.com

Copyrite 2015

3/12/2016 1:06:16 PM

Consultant:
ANDREW MORGAN SERVICES - STRUCTURAL ENGINEER
513 US HIGHWAY 1
SUITE 109
NORTH PALM BEACH, FLORIDA 33408
561-881-8999
AMORGANSERVICES@GMAIL.COM

Consultant
BD BACH DESIGN ENGINEERS - MECHANICAL ENGINEERS
381 S.E. 10TH STREET
POMPANO BEACH, FLORIDA 33060
954-461-4314
BACH@BACHENGINEERS.COM

Seal

No.	Description	Date

Sea Ya Holdings

Mary Circle

REFLECTED CEILING PLAN

Project number	Project Number
Date	Issue Date
Drawn by	Author
Checked by	Checker

A-3.3

Scale 3/16" = 1'-0"