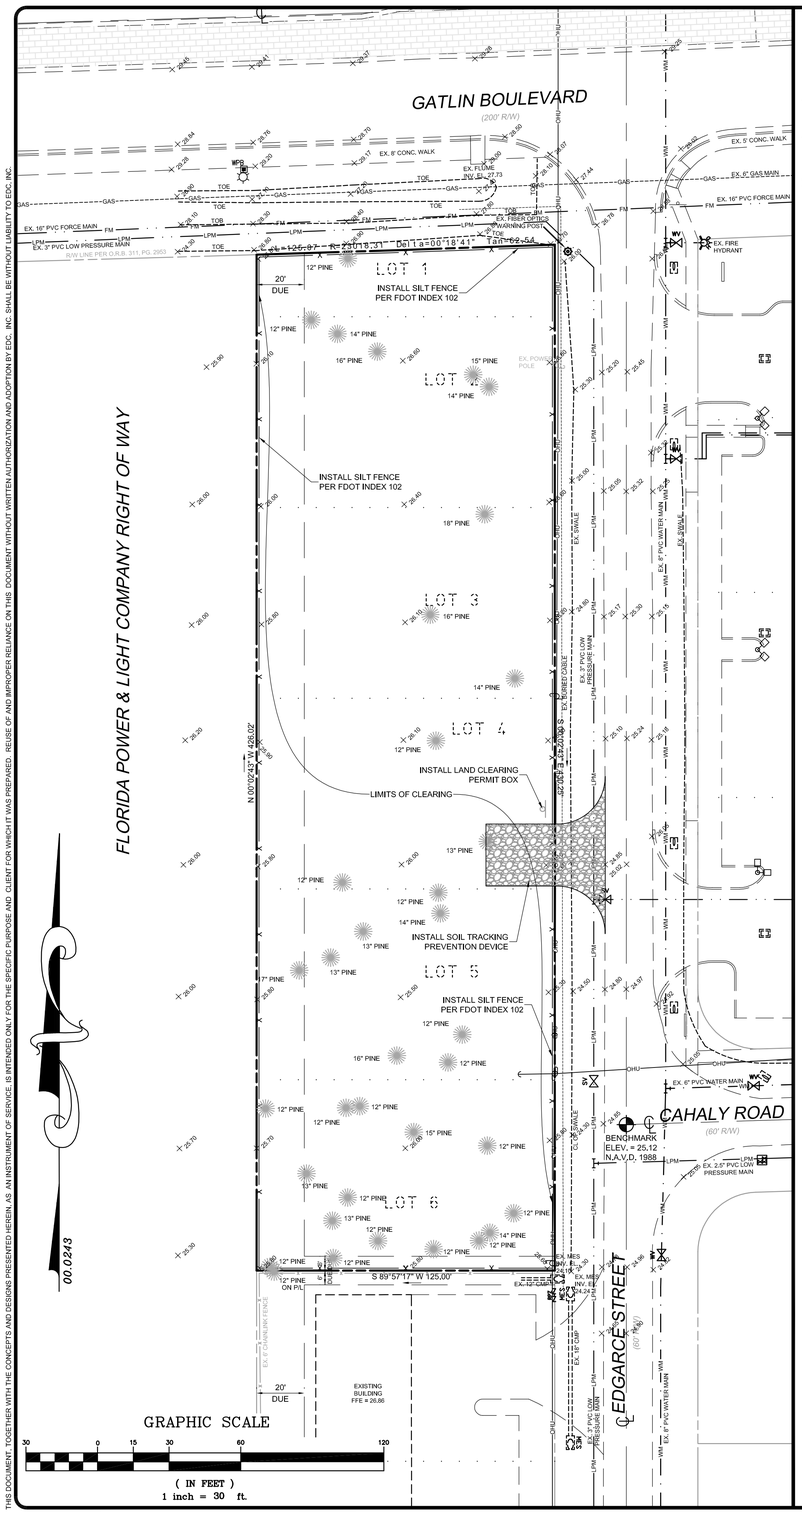

THIS DOCUMENT, TOGETHER WITH THE CONCEPTS AND DESIGNS PRESENTED HEREIN, AS AN INSTRUMENT OF SERVICE, IS INTENDED ONLY FOR THE SPECIFIC PURPOSE AND CLIENT FOR WHICH IT WAS PREPARED. REUSE OF AND IMPROPER RELIANCE ON THIS DOCUMENT WITHOUT WRITTEN AUTHORIZATION AND ADOPTION BY EDC, INC. SHALL BE WITHOUT LIABILITY TO EDC, INC.

SOIL STABILIZATION METHOD:

GEO-TECHNICAL EXPLANATIONS HAVE INDICATED THE ON-SITE SOILS ARE SUFFICIENT FOR USE IN ROAD/LOT CONSTRUCTION. ON-SITE SOILS WILL BE PLACED AND COMPACTED USING VIBRATORY ROLLING MACHINES.

EROSION CONTROL DEVICES:

EROSION CONTROL DEVICES SHALL BE POSITIONED AT LEAST 5 FEET FROM PRESERVE AREAS.

DATUM NOTE:

ALL ELEVATIONS SHOWN ON THESE PLANS REFERENCE THE NORTH AMERICAN VERTICAL DATUM 1988 (NAVD). A TYPICAL ACCEPTED CONVERSION TO NGVD FROM NAVD IS ±= NAVD = NGVD - 1.475'

CLEARING NOTE:

ALL EXISTING VEGETATION IN LOTS 1-6 IS TO BE REMOVED.

BID SET
NOT FOR CONSTRUCTION

PSL PROJECT NO.
P14 - 019
PSLUSD FILE NO.
5192

E D C | ENGINEERING DESIGN & CONSTRUCTION, INC.
1934 TUCKER COURT
FT. PIERCE, FL 34950
phone: 772-462-2455
fax: 772-462-2454
BOARD OF PROFESSIONAL ENGINEERS
CERTIFICATE OF AUTHORIZATION NUMBER 9935

DESIGNED BY	XXX
DRAWN BY	XXX
FILENAME	1359sp 05-01-2015 - bld set.dw
LAYOUT	LAND CLEARING-EROSION
SCALE	AS SHOWN
DATE	01 MARCH 2016

REVISION COMMENTS | DATE

GATLIN / EDGARCE OFFICE

LAND CLEARING & EROSION PLAN

PORT ST. LUCIE FLORIDA

(DATE)

R.J. KENNEDY, P.E.
#56218
1934 TUCKER COURT
FT. PIERCE, FL 34950
phone: 772-462-2455

13-1359