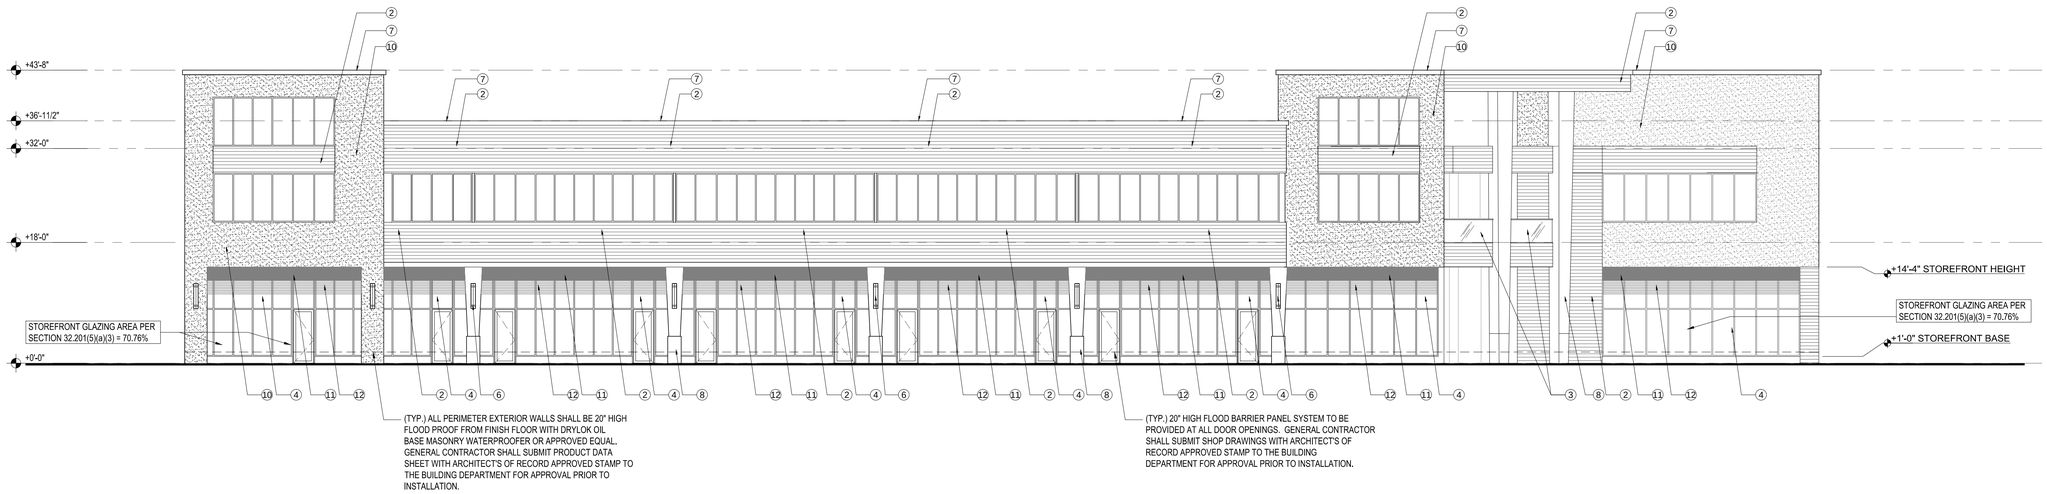

1 EAST (NORTH FEDERAL HIGHWAY) ELEVATION
SCALE: 3/32"=1-0"

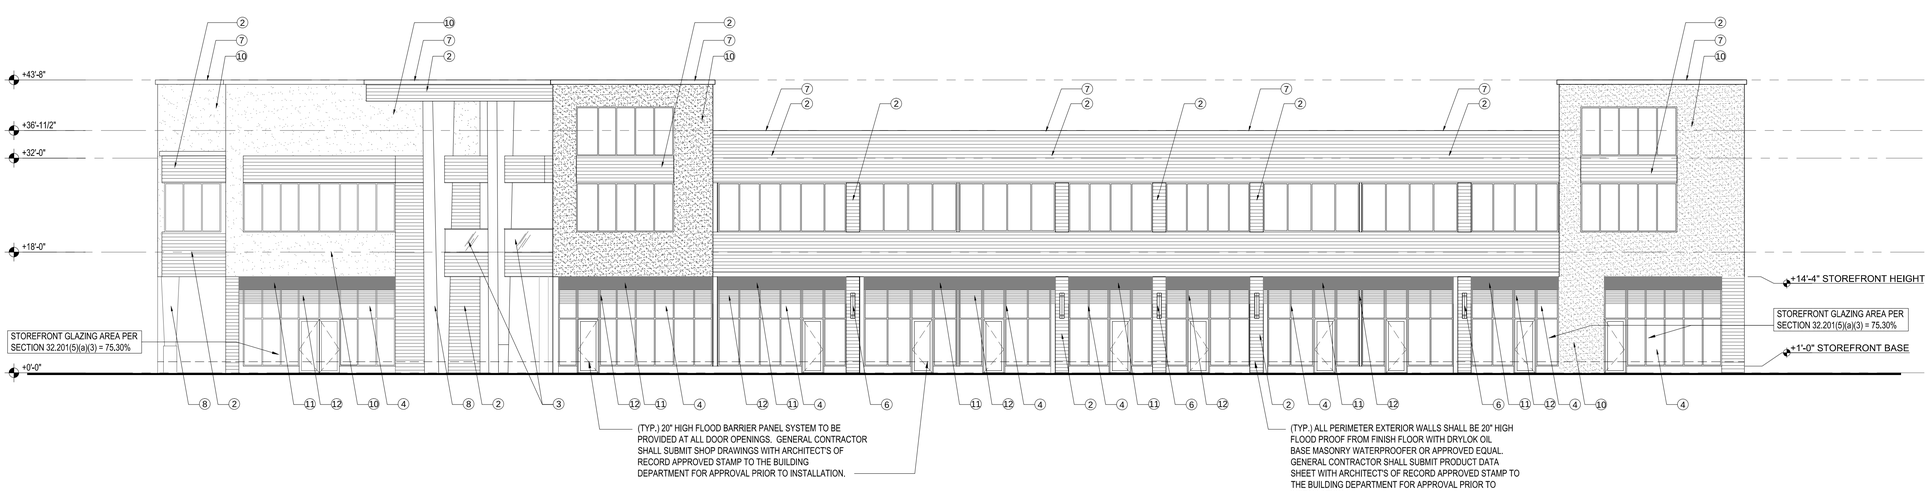

2 NORTH (NE 9TH STREET) ELEVATION
SCALE: 3/32"=1'-0"

1. SIMULATED STUCCO FINISH
2. SIMULATED WOOD
3. BALCONY
4. STOREFRONT GLASS
5. TYPICAL STUCCO CONTROL JOINT
6. WALL MOUNTED EXTERIOR LIGHT FIXTURE (REFER TO ELECTRICAL DRAWINGS
7. METAL CAP
8. CONCRETE PAINT FINISH
9. RAILING
10. SMOOTH STONE PANELS
11. ALUMINUM PANEL
12. ALUMINUM GRILLE

3 LEGEND

4 NOT USED

SYNALOVSKI ROMANIK SAYE
Architecture • Planning • Interior Design

1800 Eller Drive, Suite 500
Fort Lauderdale, FL 33316

T 954.961.6806
F 954.961.6807

www.synalovski.com

Manuel Synalovski, AIA
AR 0011628
SEAL

LICENSE NO. AA26001863

VILLAGE AT ATLANTIC SHORES

801 N. FEDERAL HIGHWAY
HALLANDALE BEACH, FL

CLIENT: ATLANTIC VILLAGE 1, LLC.

REV	DATE	DESCRIPTION

DESIGN DELIVERABLE: **PERMIT SET**

ISSUE DATE: **05-11-16**

PROJECT NUMBER: **1177 - 150203**

DRAWN BY: **FC**

CHECKED BY: **JS**

Copyright (c) by SYNALOVSKI ROMANIK SAYE, LLC
All Rights Reserved.

SHEET TITLE:

ARCHITECTURAL ELEVATIONS

SHEET NUMBER:

A-201

E:\1177-150203 Atlantic Shores Village\Drawings\A-201 ELEVATIONS.dwg 5/11/2016 1:40:45 PM