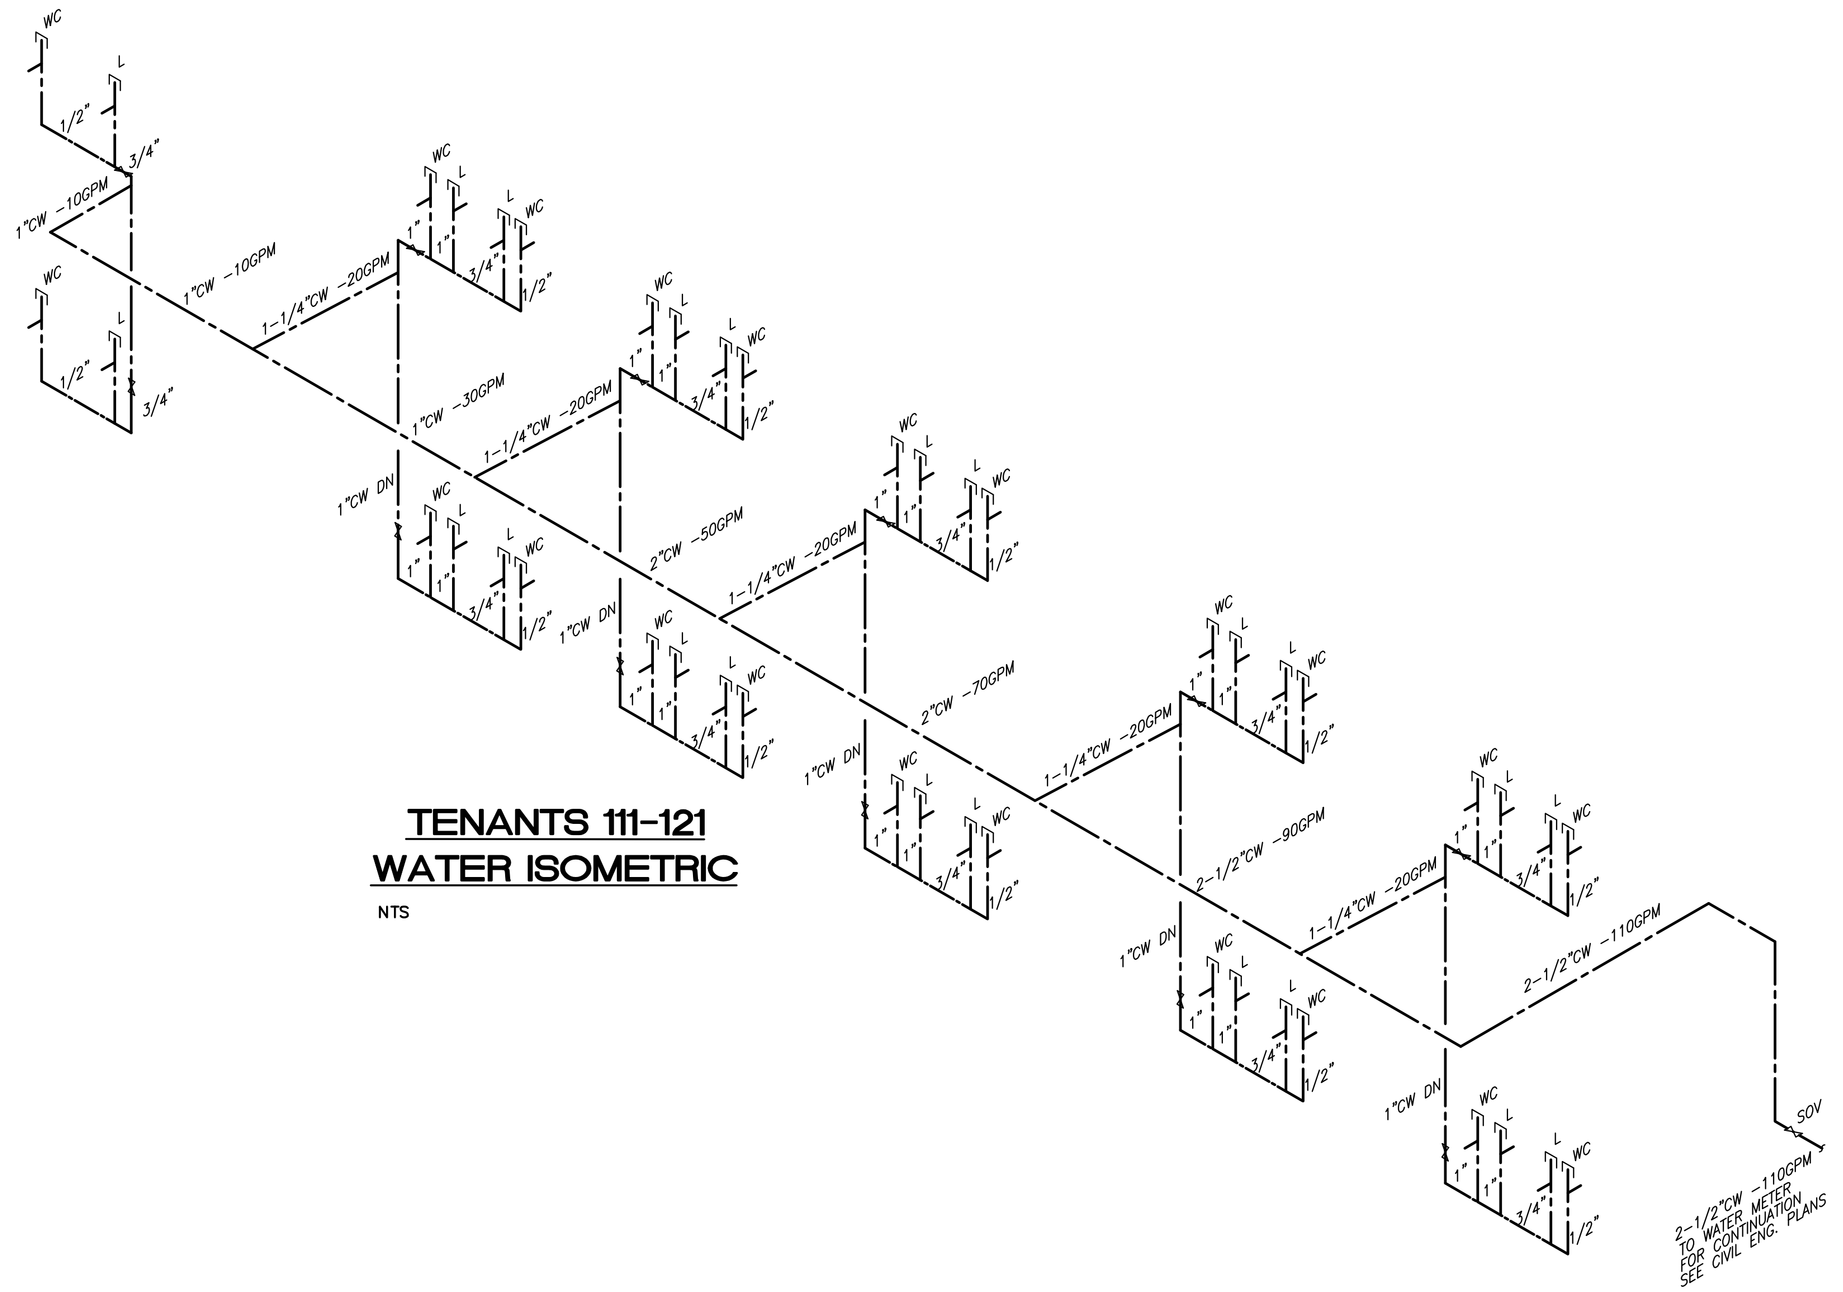

TENANTS 111-121
WATER ISOMETRIC

NTS

SYNALOVSKI ROMANIK SAYE
Architecture • Planning • Interior Design

1800 Eller Drive, Suite 500
Fort Lauderdale, FL 33316

T 954.961.6806
F 954.961.6807

www.synalovski.com

Manuel Synalovski, AIA
AR 0011628
SEAL

LICENSE NO. AA26001863

VILLAGE AT ATLANTIC SHORES

801 N. FEDERAL HIGHWAY
HALLANDALE BEACH, FL

CLIENT: ATLANTIC VILLAGE 1, LLC.

REV	DATE	DESCRIPTION

DESIGN
DELIVERABLE: **PERMIT SET**
ISSUE DATE: **05-11-16**

PROJECT NUMBER: **1177 - 150203**
DRAWN BY: **F.A.**
CHECKED BY: **A.R.**

Copyright (c) by SYNALOVSKI ROMANIK SAYE, LLC
All Rights Reserved.

SHEET TITLE:

PLUMBING
TENANTS 111-121
WATER ISOMETRIC

SHEET NUMBER:

P-11

JOB # 16-0402

arpe engineering inc
Gables International Plaza
2655 Le Jeune Road, Suite 1109
Coral Gables, Florida 33134
Phone > 305 444 9809
Fax > 305 444 9827

Engineering Design:
> Mechanical > Electrical
> Plumbing > Fire Protection

www.arpe-eng.com

Amarilis Rodriguez, P.E.
License Number 60236
C.A. 26359

Signature _____
Date _____

X:\16-0402 VILLAGE AT ATLANTIC SHORES (SRS)\PLS TO P-12.dwg 5/11/2016 1:09:17 PM