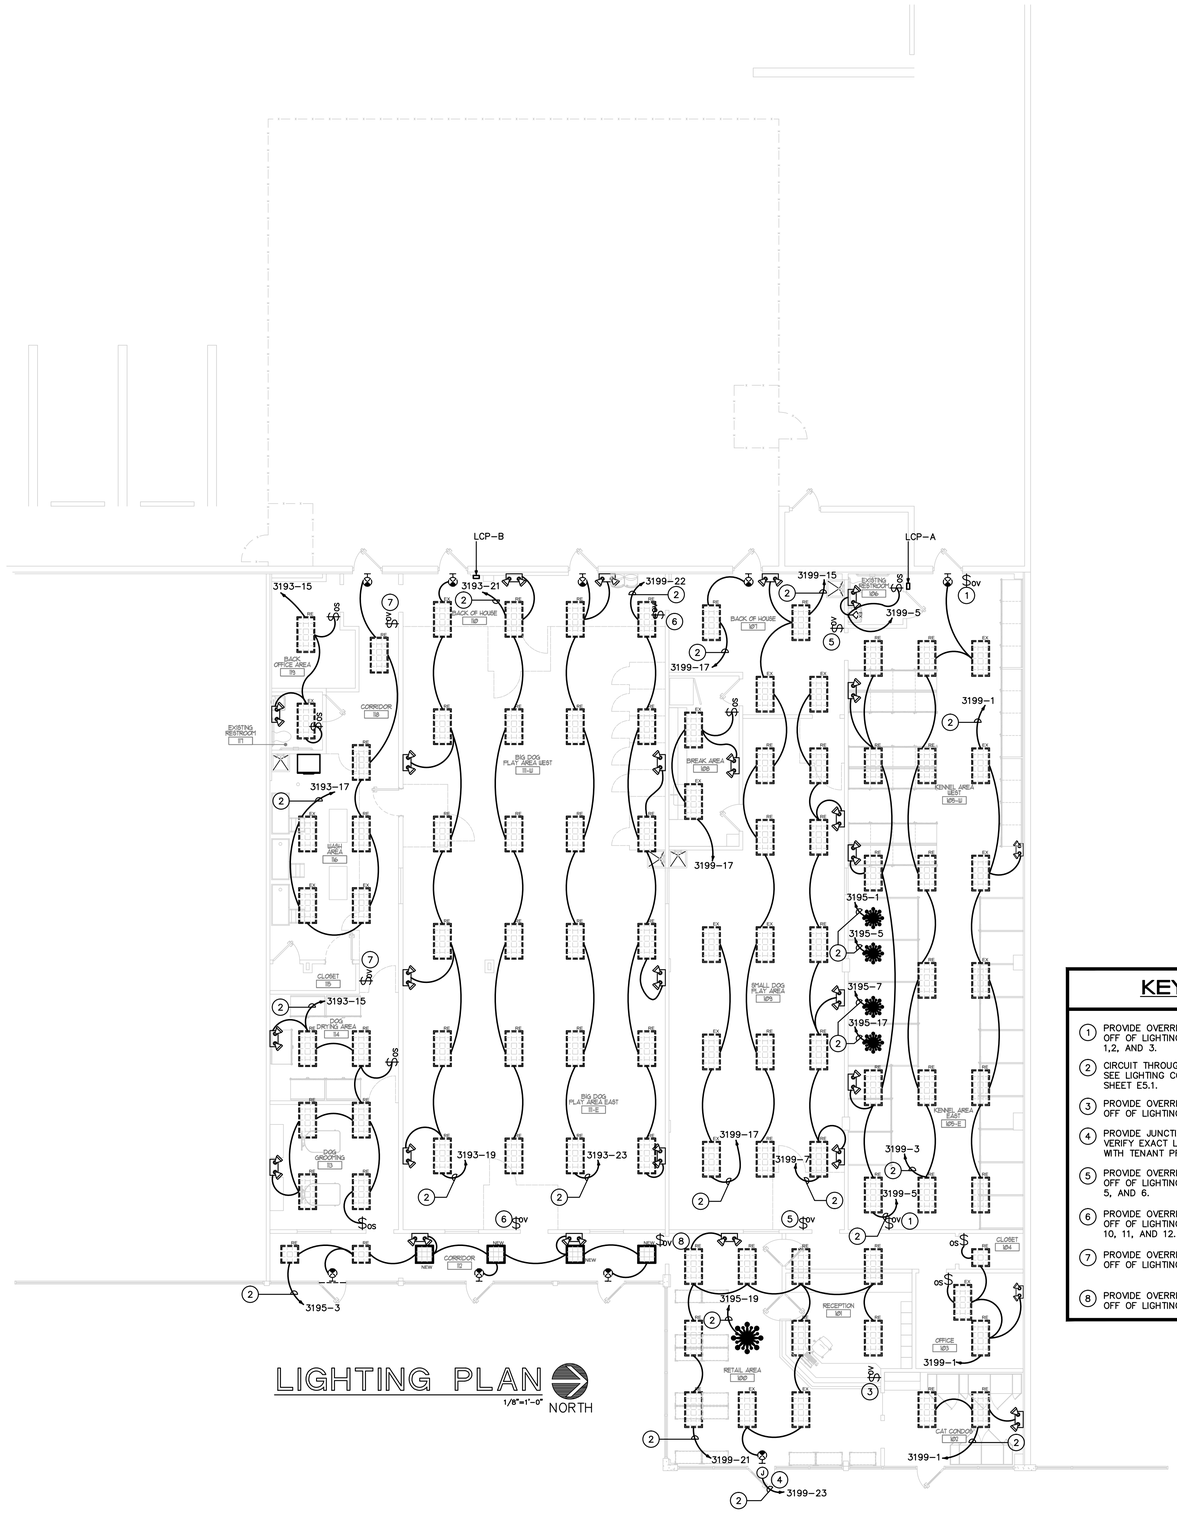


# LIGHTING PLAN

1/8"=1'-0"

NORTH

## KEY NOTES

1. PROVIDE OVERRIDE SWITCH TO OVERRIDE TIME OFF OF LIGHTING CONTROL PANELS CIRCUITS 1,2, AND 3.
2. CIRCUIT THROUGH LIGHTING CONTROL PANEL. SEE LIGHTING CONTROL PANEL DETAILS ON SHEET E5.1.
3. PROVIDE OVERRIDE SWITCH TO OVERRIDE TIME OFF OF LIGHTING CONTROL PANELS CIRCUIT 14.
4. PROVIDE JUNCTION BOX FOR TENANT SIGN. VERIFY EXACT LOCATION AND REQUIREMENTS WITH TENANT PRIOR TO ROUGH-IN.
5. PROVIDE OVERRIDE SWITCH TO OVERRIDE TIME OFF OF LIGHTING CONTROL PANELS CIRCUITS 4, 5, AND 6.
6. PROVIDE OVERRIDE SWITCH TO OVERRIDE TIME OFF OF LIGHTING CONTROL PANELS CIRCUITS 7, 10, 11, AND 12.
7. PROVIDE OVERRIDE SWITCH TO OVERRIDE TIME OFF OF LIGHTING CONTROL PANELS CIRCUIT 9.
8. PROVIDE OVERRIDE SWITCH TO OVERRIDE TIME OFF OF LIGHTING CONTROL PANELS CIRCUIT 13.

| | |
|---|---|
| ISSUED FOR PERMIT | 08-04-2016 |
| ISSUED FOR CONSTRUCTION | - |

KAMM CONSULTING PROJECT #: 2016-0501
PROJECT MANAGER: NICK RODRIGUEZ

KAMM Consulting
1407 West Newport Center Drive
Deerfield Beach, Florida 33442
Phone 954.949.2200 Fax 954.949.2201
engineering@kammconsulting.com
Certification of Authorization #8189

08-04-2016
date

signed

STEVEN E. MYOTT ARCHITECT
639 e. ocean ave. suite 403
boynton beach, florida 33435
www.semarchitecture.com
p: 561.734.7034

Camp Canine
- INTERIOR RENOVATION -

PENN DUTCH PLAZA
3191 SR7
MARGATE, FLORIDA 33063

ARCHITECT

STEVEN E. MYOTT, ARCHITECT
ARCHITECT'S SEAL
AR0014868

ALL DRAWINGS AND WRITTEN MATERIAL APPEARING HEREIN CONSTITUTE ORIGINAL AND UNPUBLISHED WORK OF THE ARCHITECT AND MAY NOT BE USED, DUPLICATED OR DISCLOSED IN ANY FORM WITHOUT THE EXPRESSED WRITTEN CONSENT OF THE ARCHITECT

PROJECT NO: 16049
DRAWN BY: BV
CHECKED BY: SM

| NO: | DATE: | ISSUED FOR: |
|---|---|---|
| 1 | 05.20.2016 | PRELIMINARY REVIEW |
| 2 | 08.04.2016 | PERMIT / BIDDING |

LIGHTING PLAN

E2.1

PRINTED ON: 8-4-2016