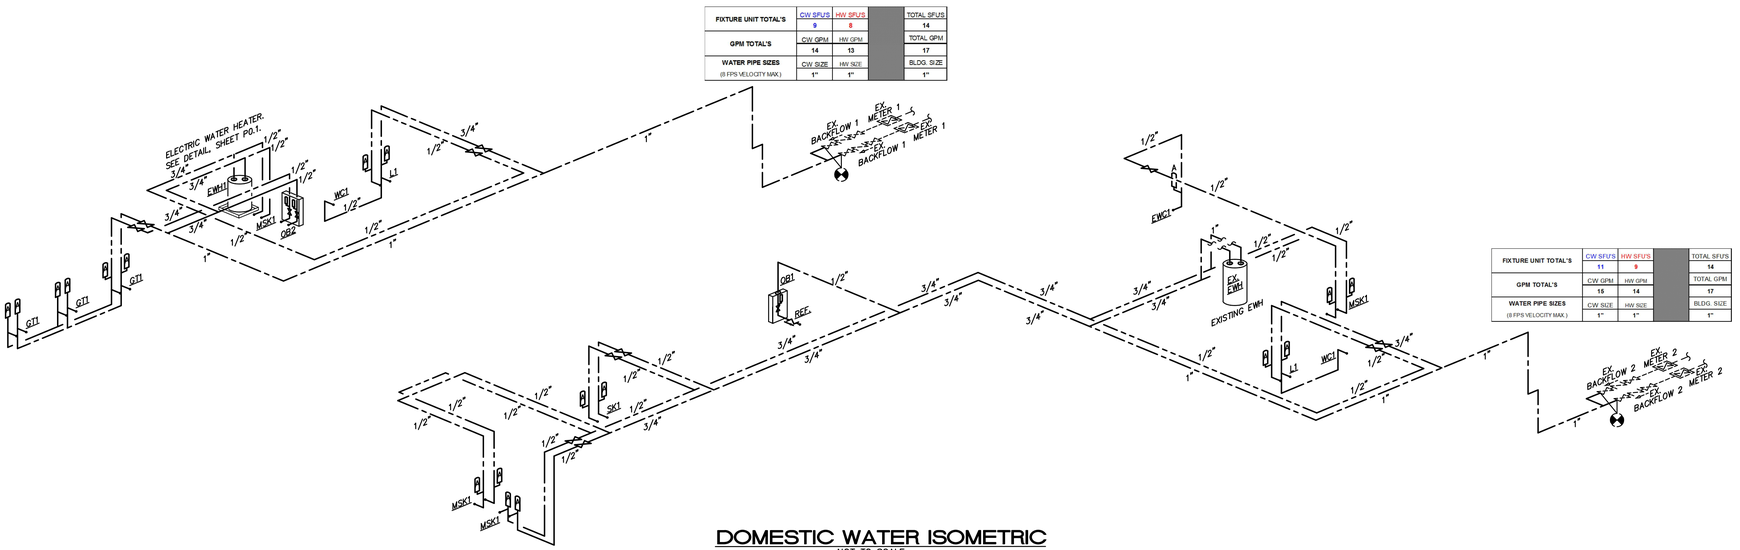

FIXTURE UNIT TOTAL'S	CW SFU'S	HW SFU'S		TOTAL SFU'S
	9	8		14
GPM TOTAL'S	CW GPM	HW GPM		TOTAL GPM
	14	13		17
WATER PIPE SIZES (8 FPS VELOCITY MAX.)	CW SIZE	HW SIZE		BLDG. SIZE
	1"	1"		1"

FIXTURE UNIT TOTAL'S	CW SFU'S	HW SFU'S		TOTAL SFU'S
	11	9		14
GPM TOTAL'S	CW GPM	HW GPM		TOTAL GPM
	15	14		17
WATER PIPE SIZES (8 FPS VELOCITY MAX.)	CW SIZE	HW SIZE		BLDG. SIZE
	1"	1"		1"

DOMESTIC WATER ISOMETRIC
NOT TO SCALE

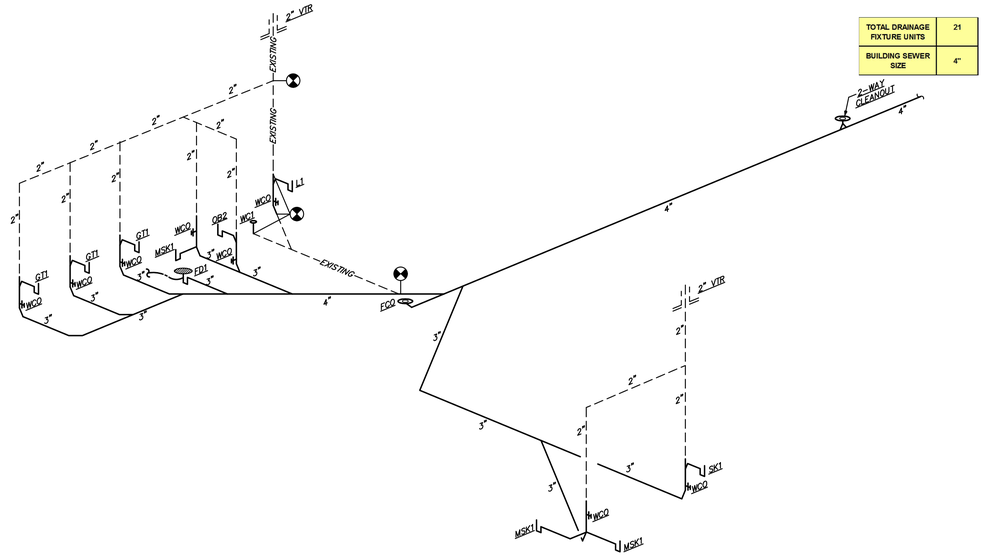

TOTAL DRAINAGE FIXTURE UNITS	21
BUILDING SEWER SIZE	4"

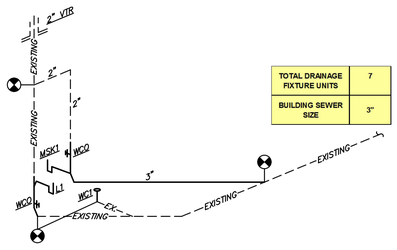

TOTAL DRAINAGE FIXTURE UNITS	7
BUILDING SEWER SIZE	3"

SANITARY ISOMETRIC
NOT TO SCALE

PLUMBING ISOMETRIC
NOT TO SCALE

ISSUED FOR PERMIT	08-04-2016
ISSUED FOR CONSTRUCTION	-

KAMM CONSULTING PROJECT #: 2016-0501
PROJECT MANAGER: NICK RODRIGUEZ

KAMM Consulting
1407 West Newport Center Drive
Deerfield Beach, Florida 33442
Phone 954.949.2200 Fax 954.949.2201
engineering@kammconsulting.com
Certification of Authorization #8189

08-04-2016
date

signed

STEVEN E. MYOTT ARCHITECT
639 e. ocean ave. suite 403
boynton beach, florida
www.semarchitecture.com
p: 561.734.7034

Camp Canine
- INTERIOR RENOVATION -

PENN DUTCH PLAZA
3191 SR7
MARGATE, FLORIDA 33063

ARCHITECT
STEVEN E. MYOTT ARCHITECT
ARCHITECT'S SEAL
AR0014888

ALL DRAWINGS AND WRITTEN MATERIAL APPEARING HEREIN CONSTITUTE ORIGINAL AND UNPUBLISHED WORK OF THE ARCHITECT AND MAY NOT BE USED, DUPLICATED OR DISCLOSED IN ANY FORM WITHOUT THE EXPRESSED WRITTEN CONSENT OF THE ARCHITECT

PROJECT NO: 16.043
DRAWN BY: SV
CHECKED BY: SM

NO:	DATE:	ISSUED FOR:
1	05.20.2016	PRELIMINARY REVIEW
2	08.04.2016	PERMIT / BIDDING

SANITARY ISOMETRICS

P5.1

PRINTED ON: 8-4-2016