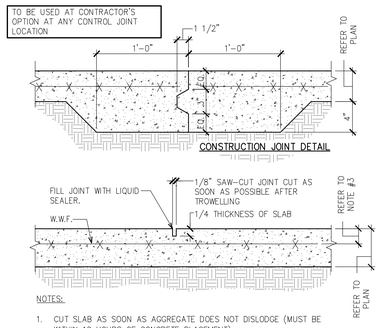

1 CONTROL AND CONSTRUCTION JOINT
SCALE: 1 1/2" = 1'-0"

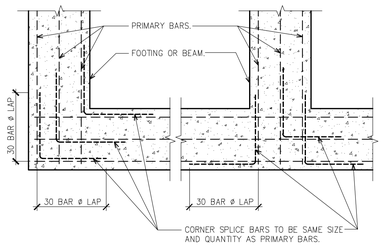

2 CORNER BAR DETAIL
NOT TO SCALE

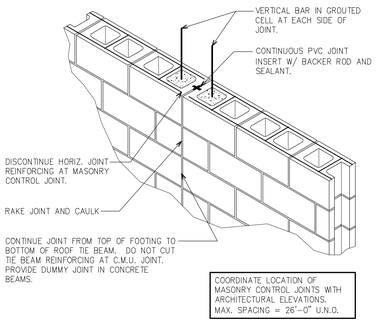

3 MASONRY CONTROL JOINT DETAIL
SCALE: 1 1/2" = 1'-0"

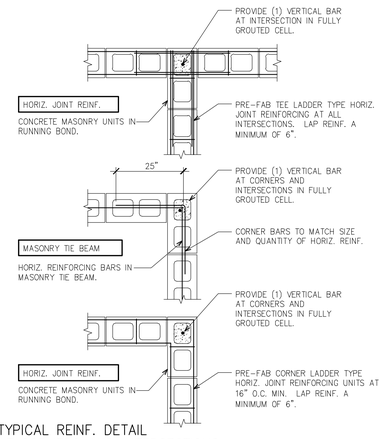

TYPICAL REINF. DETAIL AT CORNERS AND INTERSECTIONS
4 SCALE: N.T.S.

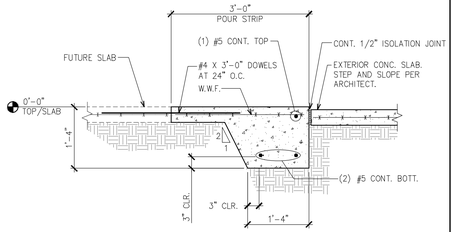

5 SECTION
SCALE: 3/4" = 1'-0"

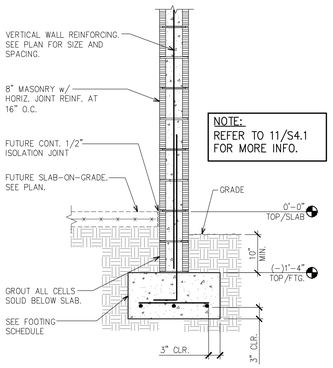

6 EXTERIOR WALL FOOTING
SCALE: 3/4" = 1'-0"

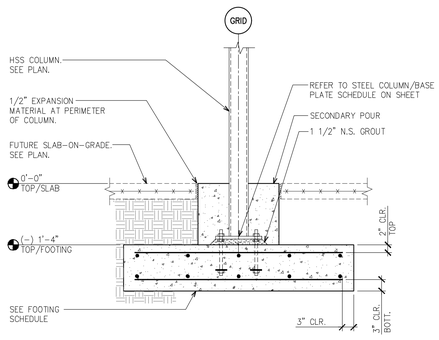

7 STEEL COLUMN FOUNDATION
SCALE: 3/4" = 1'-0"

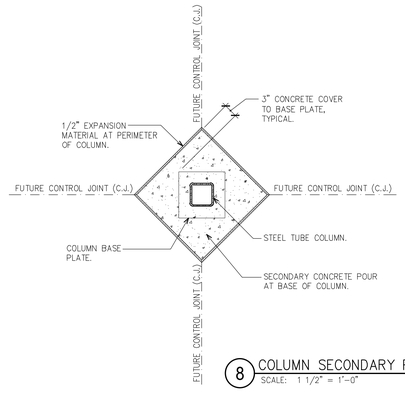

8 COLUMN SECONDARY POUR
SCALE: 1 1/2" = 1'-0"

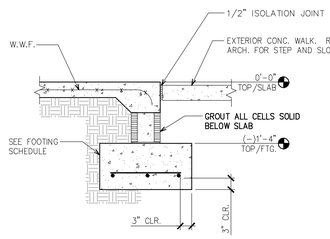

9 SECTION
SCALE: 3/4" = 1'-0"

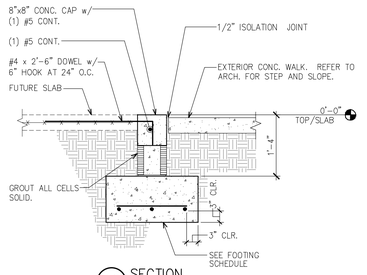

10 SECTION
SCALE: 3/4" = 1'-0"

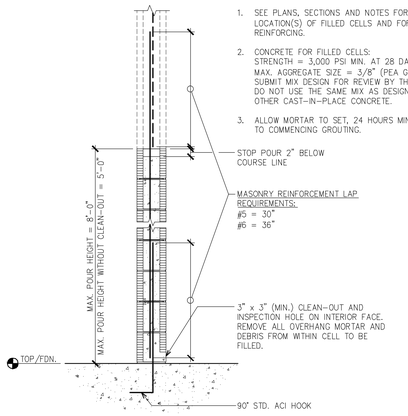

11 MASONRY LIFT DETAIL
SCALE: 3/4" = 1'-0"

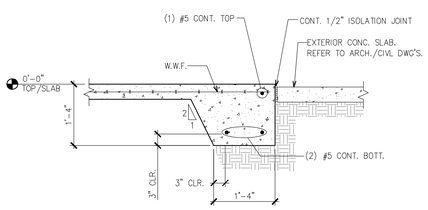

12 SECTION
SCALE: 3/4" = 1'-0"

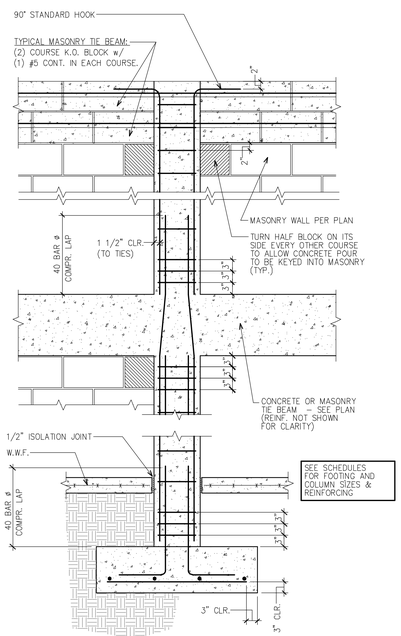

13 CONCRETE COLUMN DETAIL
SCALE: 3/4" = 1'-0"

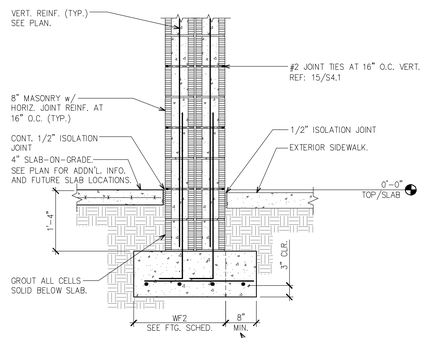

14 SECTION
SCALE: 3/4" = 1'-0"

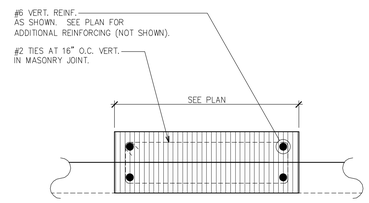

15 ENLARGED PILASTER DETAIL - PLAN VIEW
SCALE: 3/4" = 1'-0"

16 NOT USED

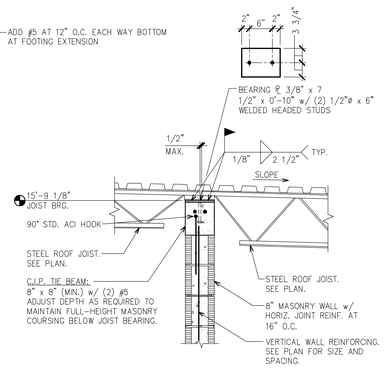

17 JOISTS BEARING
SCALE: 3/4" = 1'-0"

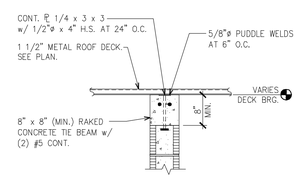

18 DECK BEARING
SCALE: 3/4" = 1'-0"

api(+)
2709 Rocky Point Dr. 201 T 813 + 281 9299
Tampa, Florida 33607 USA F 813 + 281 9292
License No AAC001935 apiplus.com

BULLETIN LOG

minto

WESTLAKE VISITOR CENTER
CITY OF WESTLAKE
PALM BEACH COUNTY, FLORIDA

ISSUE DATE: - 09-30-16
ISSUED FOR: PERMIT
BUILDING SHELL ONLY

REVISION LOG

ACG
PROFESSIONAL ENGINEERING, INC.
16912 Melissa Ann Dr. Lutz, FL. 33558
Ph: 813.963.1906 Fx: 813.489.4666
Alan C. Guenther, P.E. #53308 / C.A. #26813

ALAN C. GUENTHER, PE #53308
TO THE BEST OF THE KNOWLEDGE OF THE ARCHITECTS AND ENGINEERS, SAID PLANS AND SPECIFICATIONS COMPLY WITH THE APPLICABLE MINIMUM BUILDING CODES AND THE APPLICABLE MINIMUM FIRE SAFETY STANDARDS.

WESTLAKE VISITOR CENTER
PROJECT NAME

SECTIONS AND DETAILS
SHEET NAME

PROJECT NUMBER: 2016.037
DRAWN BY: MAK CHECKED BY: ACG
SCALE: SEE SHEET

S4.1
SHEET NUMBER