NOTE:
PROJECT IS IN POD 'L', SEE GEOTECH REPORT.

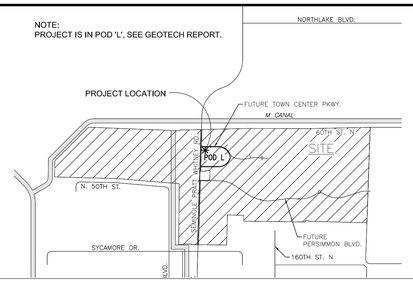

LOCATION MAP

SCALE NTS | 3

1. SITE PLAN IS DIAGRAMMATIC INFORMATION TAKEN FROM CIVIL ENGINEERING DRAWING AS PREPARED BY SIMMONS AND WHITE. INFORMATION SHOWN MAY NOT BE CURRENT. GC TO OBTAIN LATEST CIVIL DRAWINGS AND COORDINATE AS REQUIRED.
2. LANDSCAPE INFORMATION IS DIAGRAMMATIC INFORMATION TAKEN FROM LANDSCAPE DRAWING AS PREPARED BY DS BOCA. INFORMATION SHOWN MAY NOT BE CURRENT. GC TO OBTAIN LATEST LANDSCAPE DRAWINGS AND COORDINATE AS REQUIRED.
3. PROVIDE LEVEL ADA COMPLIANT SURFACE EXTERIOR OF ALL EGRESS DOORS. LEVEL SURFACE IS TO EXTEND A MINIMUM OF 4'-0" FROM BUILDING AND 1'-0" PAST EITHER DOOR JAMB.

GENERAL NOTES

SCALE NTS | 2

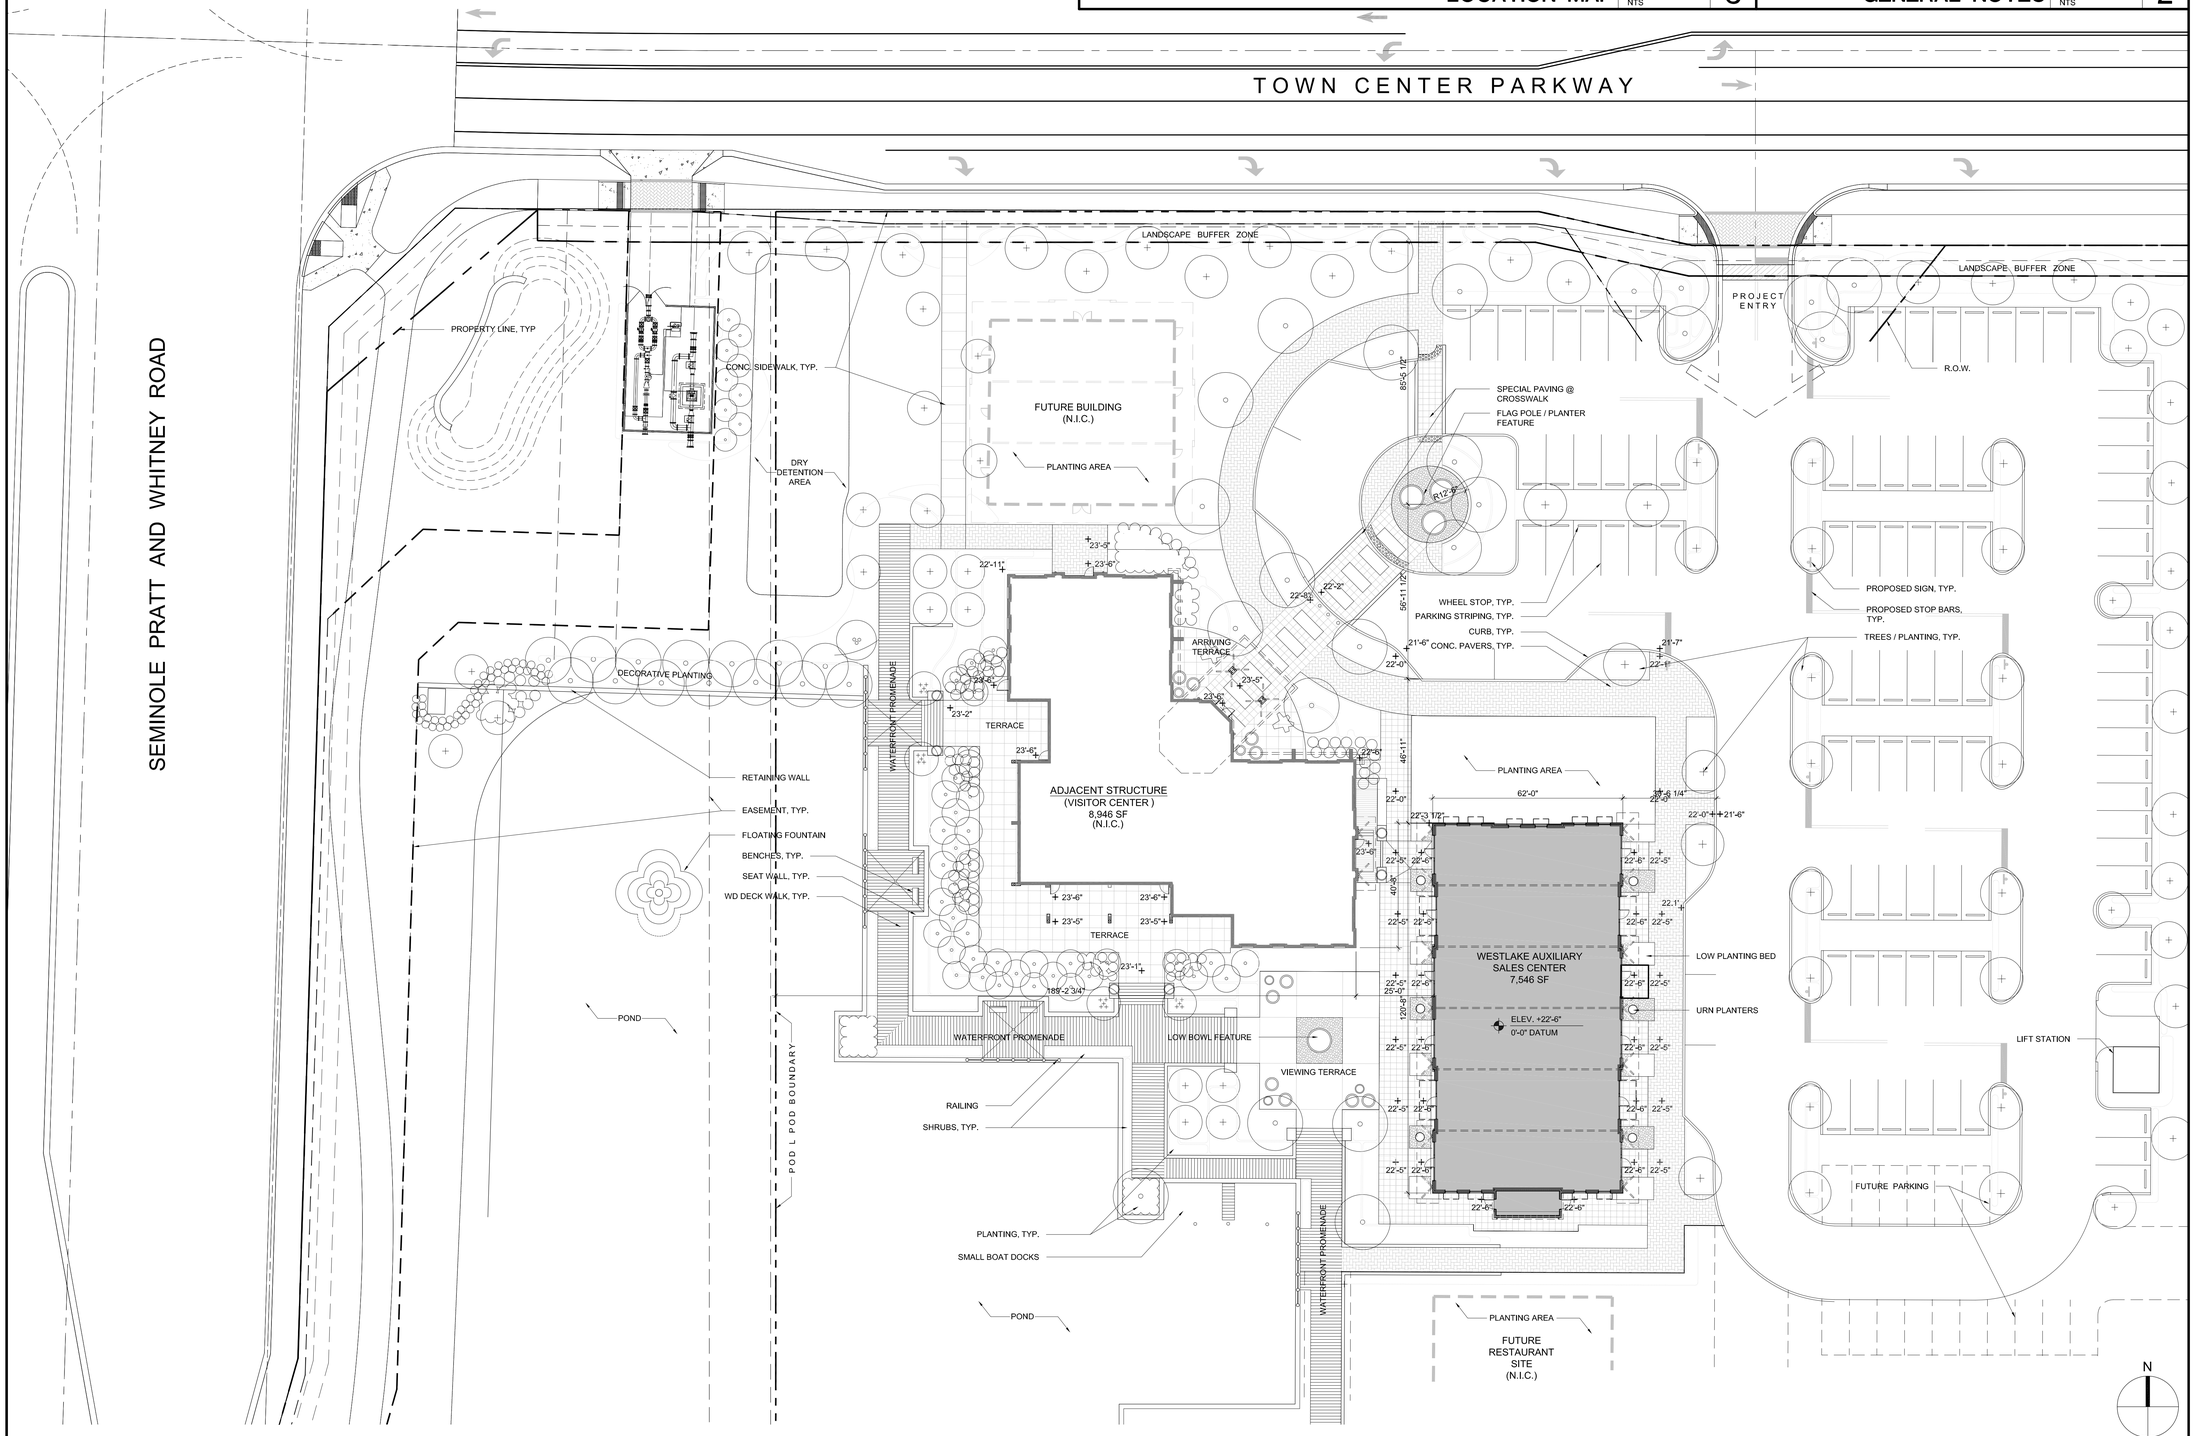

SITE PLAN

SCALE 1" = 20'-0" | 1

api(+)
2709 Rocky Point Dr. 201 T 813 + 281 9299
Tampa, Florida 33607 USA F 813 + 281 9292
License No AAC001935 apiplus.com

BULLETIN LOG

minto

WESTLAKE AUXILIARY SALES CENTER

CITY OF WESTLAKE
PALM BEACH COUNTY, FLORIDA

ISSUE DATE: - 09-30-16
ISSUED FOR:
PERMIT - BUILDING SHELL ONLY
©AS DATED ARCHITECTURE PLUS INTERNATIONAL, INC.

REVISION LOG

STATE REGISTRATIONS

FL #AAC001935	NC #8581
SC #6109	GA #10079
TN #00102675	

Juan F. Romero AIA, License No. AR0007793
TO THE BEST OF THE KNOWLEDGE OF THE ARCHITECTS AND ENGINEERS, SAID PLANS AND SPECIFICATIONS COMPLY WITH THE APPLICABLE MINIMUM BUILDING CODES AND THE APPLICABLE MINIMUM FIRE SAFETY STANDARDS.

WESTLAKE AUXILIARY SALES CENTER
PROJECT NAME

SITE PLAN
SHEET NAME

PROJECT NUMBER: 2016.082
DRAWN BY: PB CHECKED BY: PC
SCALE: AS NOTED

SP1.00
SHEET NUMBER