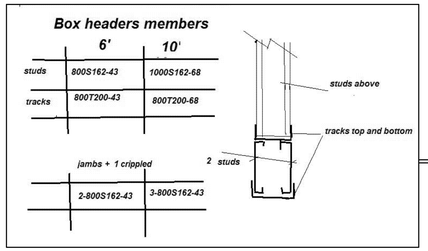

Detail 4

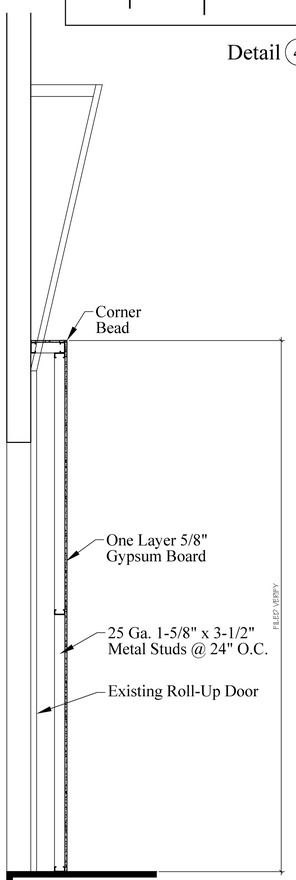

Detail 3

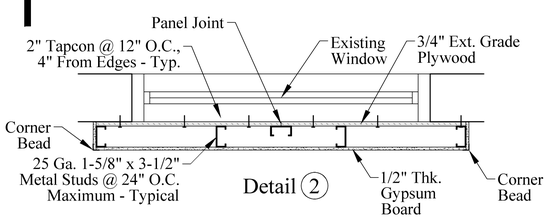

Detail 2

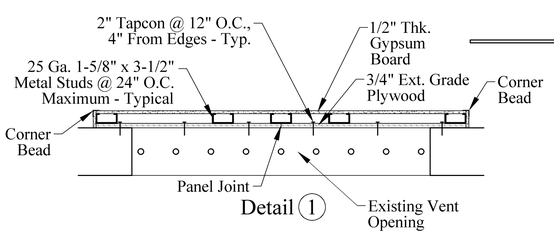

Detail 1

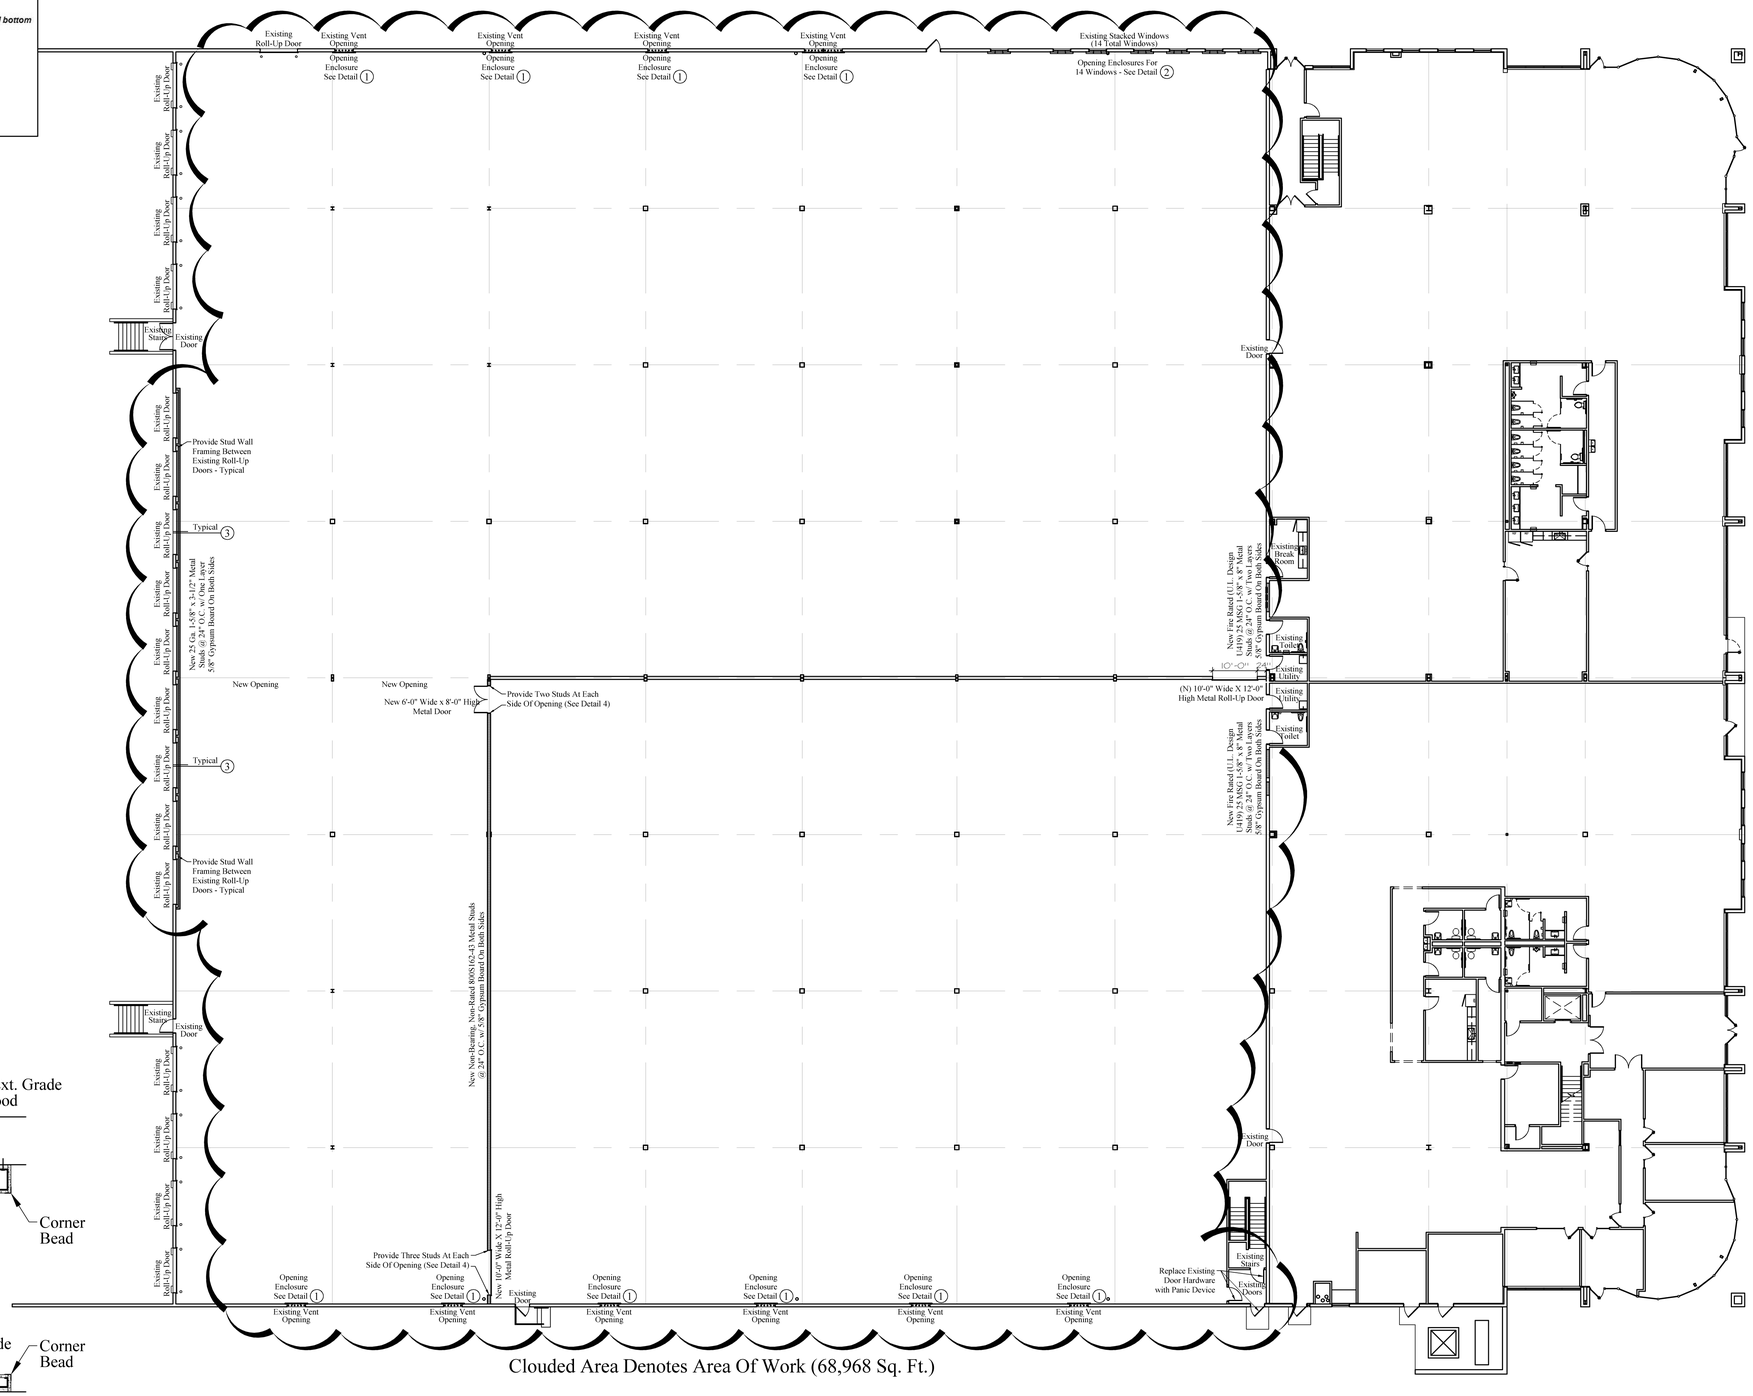

Clouded Area Denotes Area Of Work (68,968 Sq. Ft.)

REVISIONS		
NO.	DATE	DESCRIPTION

PETMEDS

420 SOUTH CONGRESS AVENUE DELRAY BEACH, FLORIDA 33445

THE BENEDICT GROUP (TBG) ARCHITECTURE AND PLANNING HEREBY RESERVES ITS COPYRIGHTS AND OTHER PROPERTY RIGHTS IN THESE PLANS, IDEAS, AND DESIGNS. SAME SHALL NOT BE REPRODUCED, CHANGED, OR COPIED IN ANY FORM OR MANNER , NOR SHALL THEY BE ASSIGNED TO ANY THIRD PARTY WITHOUT FIRST OBTAINING WRITTEN PERMISSION FROM TBG
CONTRACTOR SHALL CHECK AND VERIFY ALL DIMENSIONS ON SITE PRIOR TO CONSTRUCTION. THESE DRAWINGS MUST NOT BE SCALED.

The Benedict Bullock Group, PA
ARCHITECTURE ■ PLANNING
1525 NW 3RD STREET
DEERFIELD BEACH, FL
(954) 570-9550
www.thebenedictgroup.com
SUITE NO 1
FLORIDA 33442
FAX (954) 570-9552
Lic. No. AA 26003089

Brian Bullock
Architect
AR 95754

SHEET DESCRIPTION

PROPOSED FLOOR PLAN

SCALE 1/16"=1'-0"	DRAWING NUMBER A-1
DATE 05-18-16	
DRAWN & CHECKED ADS	
JOB NUMBER BP 1608	