


1 SECTION 1 - ENLARGED
1" = 1'-0"

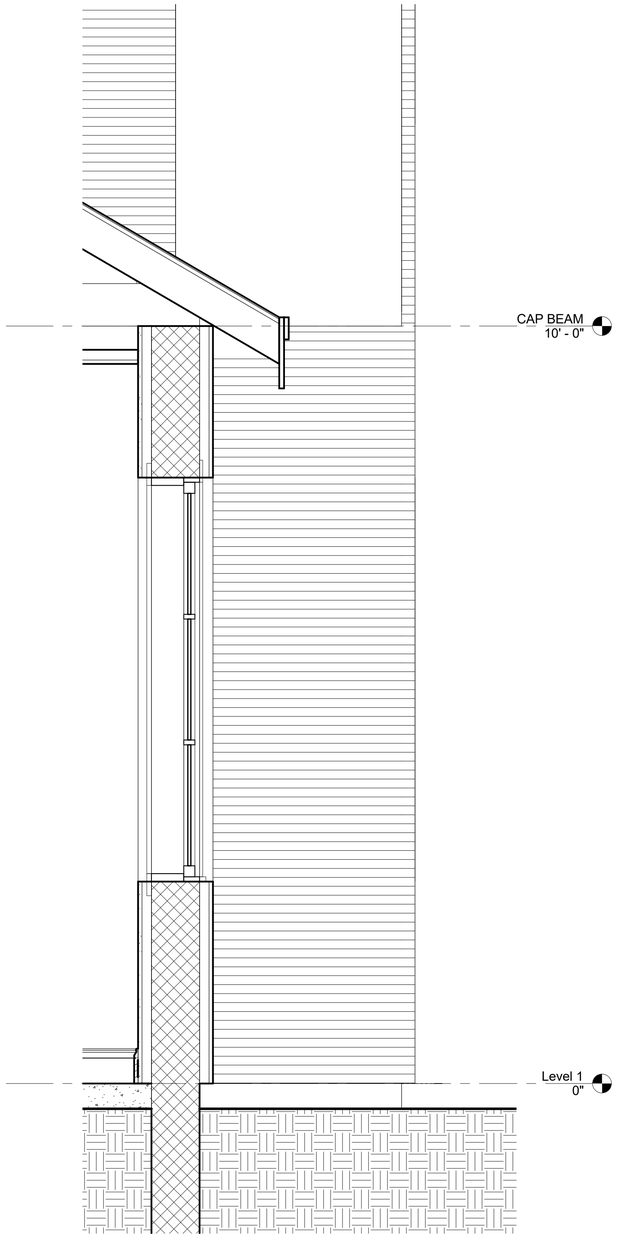


2 SECTION 2 - ENLARGED
1" = 1'-0"

Eugene R Fagan III Architect #11668

3432 A West 45th Street
West Palm Beach, Fl 33418
(561) 385-4514
Eugene@FaganArchitect.com

Copyrite 2015

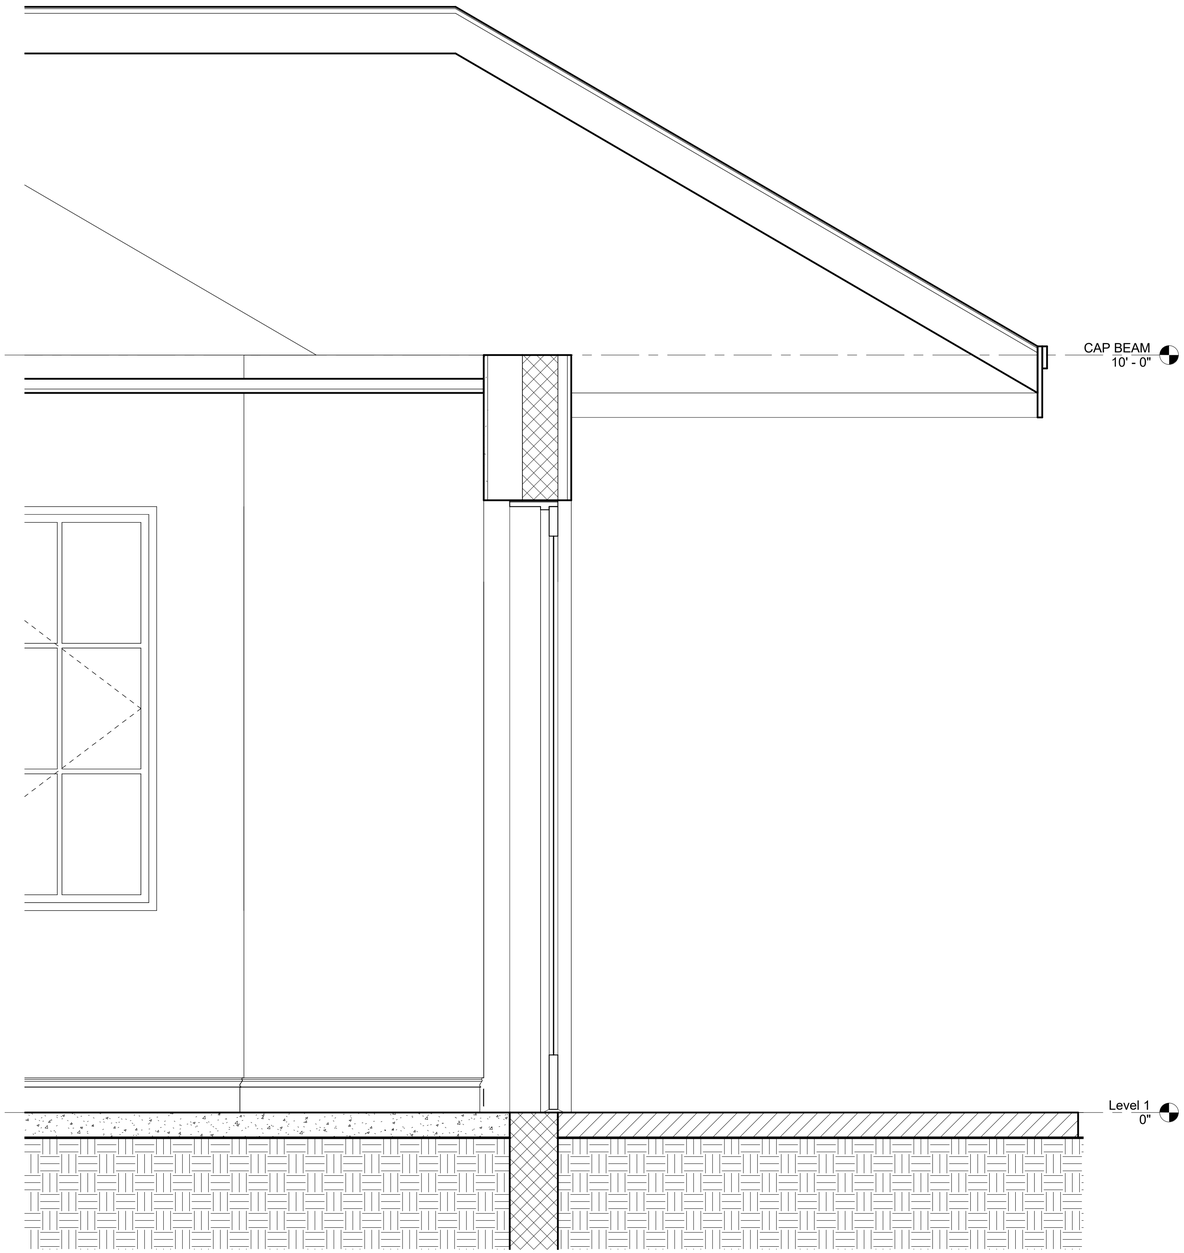3/12/2016 1:06:20 PM

Consultant:
ANDREW MORGAN SERVICES - STRUCTURAL ENGINEER
513 US HIGHWAY 1
SUITE 109
NORTH PALM BEACH, FLORIDA 33408
561-881-8999
AMORGANSERVICES@GMAIL.COM

Consultant
BD BACH DESIGN ENGINEERS - MECHANICAL ENGINEERS
381 S.E. 10TH STREET
POMPANO BEACH, FLORIDA 33060
954-461-4314
BACH@BACHENGINEERS.COM

Seal

| No. | Description | Date |
|---|---|---|
| | | |

Sea Ya Holdings

Mary Circle

WALL SECTIONS

| | |
|---|---|
| Project number | Project Number |
| Date | Issue Date |
| Drawn by | Author |
| Checked by | Checker |

A-6.1

| | |
|---|---|
| Scale | 1" = 1'-0" |