DOOR SCHEDULE - SHELL					
Mark	Type Mark	Width	Height	Description	Manufacturer
1	FR	6' - 2"	8' - 0"	DOUBLE FRENCH DOORS	PGT
2	FR	6' - 2"	8' - 0"	DOUBLE FRENCH DOORS	PGT
3	FR	6' - 2"	8' - 0"	DOUBLE FRENCH DOORS	PGT
4	FR	6' - 2"	8' - 0"	DOUBLE FRENCH DOORS	PGT
5	I6	3' - 0"	6' - 8"	INTERIOR 6 PANEL	JEN WELD
6	I6	3' - 0"	6' - 8"	INTERIOR 6 PANEL	JEN WELD

WINDOW SCHEDULE - SHELL							
Mark	Type Mark	Level	Width	Height	Glazing	Frame Mat	Manufacturer
75	SF	Level 1	3' - 8"	5' - 4"	LAM IMPACT	ALUM	YKK
80	SF	Level 1	3' - 8"	5' - 4"	LAM IMPACT	ALUM	YKK
84	SF	Level 1	3' - 8"	5' - 4"	LAM IMPACT	ALUM	YKK
85	SF	Level 1	3' - 8"	5' - 4"	LAM IMPACT	ALUM	YKK
89	SF	Level 1	3' - 8"	5' - 4"	LAM IMPACT	ALUM	YKK
95	SF	Level 1	3' - 8"	5' - 4"	LAM IMPACT	ALUM	YKK
96	SF	Level 1	3' - 8"	5' - 4"	LAM IMPACT	ALUM	YKK
99	SF	Level 1	3' - 8"	5' - 4"	LAM IMPACT	ALUM	YKK
103	SF	Level 1	3' - 8"	5' - 4"	LAM IMPACT	ALUM	YKK
111	SF	Level 1	3' - 8"	5' - 4"	LAM IMPACT	ALUM	YKK
113	SF	Level 1	3' - 8"	5' - 4"	LAM IMPACT	ALUM	YKK
1	CS	CAP BEAM	4' - 0"	4' - 0"	LAM IMPACT	ALUM	YKK
2	CS	CAP BEAM	4' - 0"	4' - 0"	LAM IMPACT	ALUM	YKK
3	CS	CAP BEAM	4' - 0"	4' - 0"	LAM IMPACT	ALUM	YKK
4	CS	CAP BEAM	4' - 0"	4' - 0"	LAM IMPACT	ALUM	YKK
7	SF	Level 1	3' - 8"	5' - 4"	LAM IMPACT	ALUM	YKK
9	SF	Level 1	3' - 8"	5' - 4"	LAM IMPACT	ALUM	YKK
10	SF	Level 1	3' - 8"	5' - 4"	LAM IMPACT	ALUM	YKK

WALL SCHEDULE - SHELL	
Type Mark	Description
CB	8" CONC MASONRY UNITS AND 5/8" STUCCO

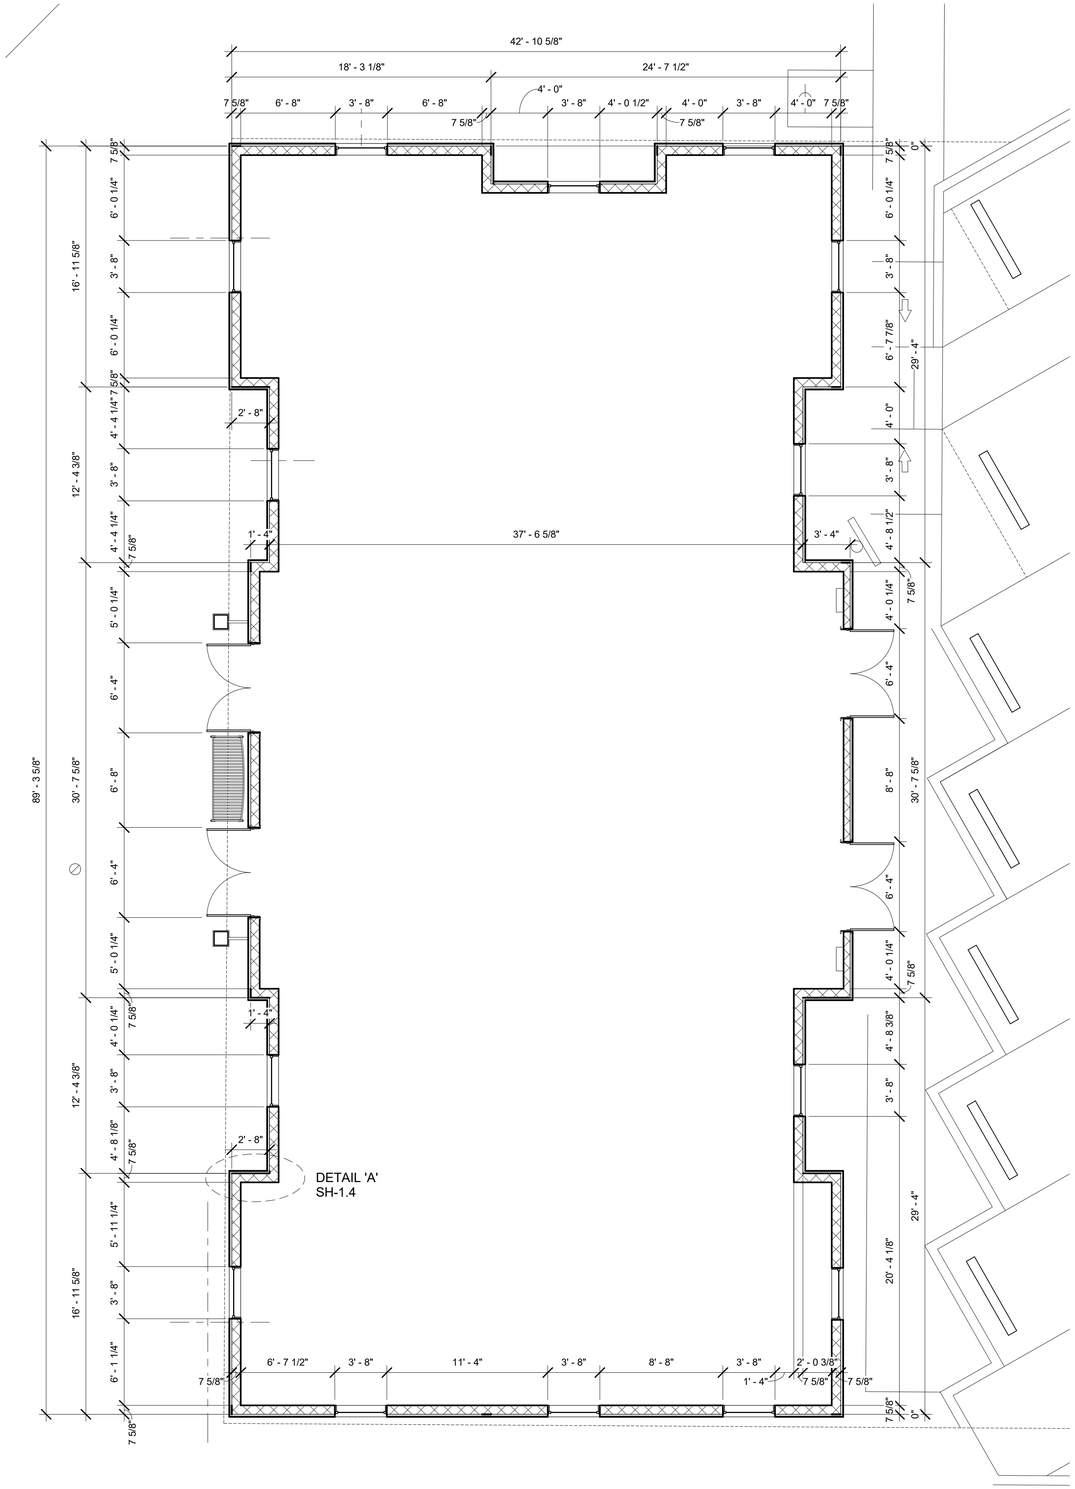

1 DIMENSION FLOOR PLAN - SHELL
3/16" = 1'-0"

Eugene R Fagan III Architect #11668

3432 A West 45th Street
West Palm Beach, Fl 33418
(561) 385-4514
Eugene@FaganArchitect.com

Copyrite 2015

3/12/2016 1:06:26 PM

Consultant
Address
Address
Phone
Fax
e-mail

Consultant
Address
Address
Phone
Fax
e-mail

Consultant
Address
Address
Phone
Fax
e-mail

Seal

No.	Description	Date

Sea Ya Holdings
Mary Circle
FLOOR PLAN

Project number	Project Number
Date	Issue Date
Drawn by	Author
Checked by	Checker

SH-1.2

Scale 3/16" = 1'-0"