


1 SECTION 3 - STRUCTURAL CMU
3/4" = 1'-0"

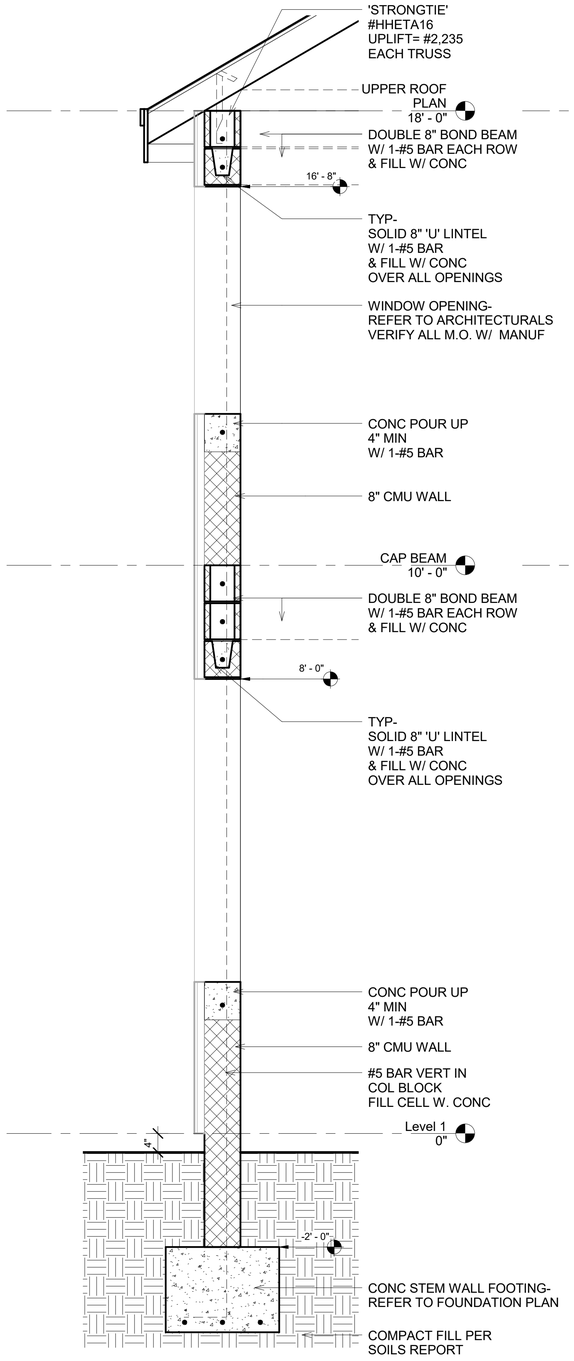


2 SECTION 3 - STRUCTURAL FRAME
3/4" = 1'-0"




3 SECTION 4 - STRUCTURAL TYP WALL
3/4" = 1'-0"

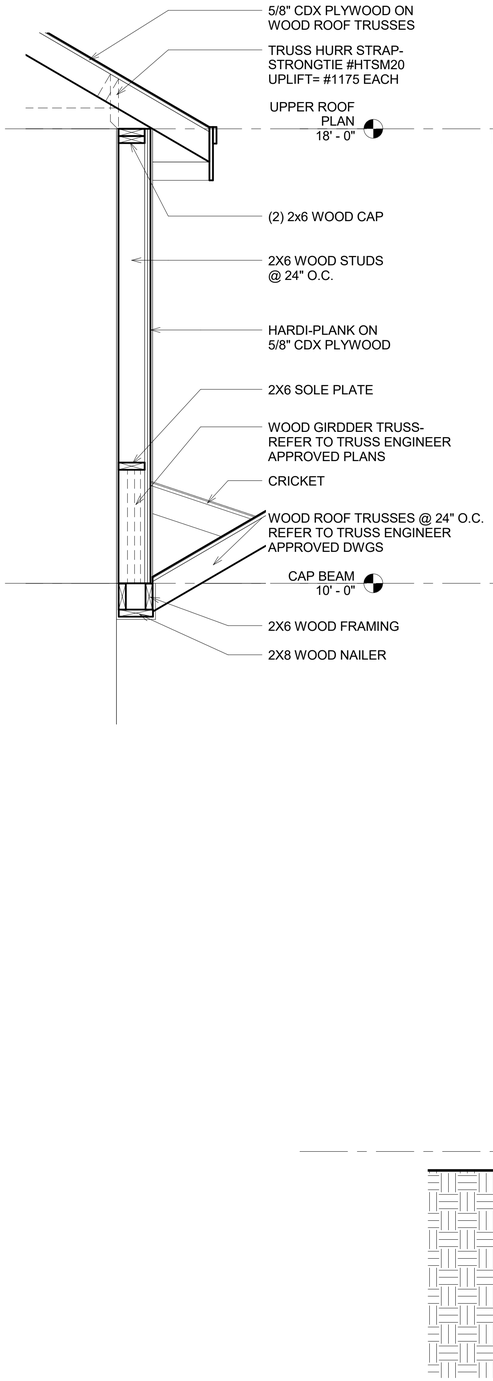


4 SECTION 5 - STRUCTURAL COLUMN
3/4" = 1'-0"

Eugene R Fagan III Architect #11668

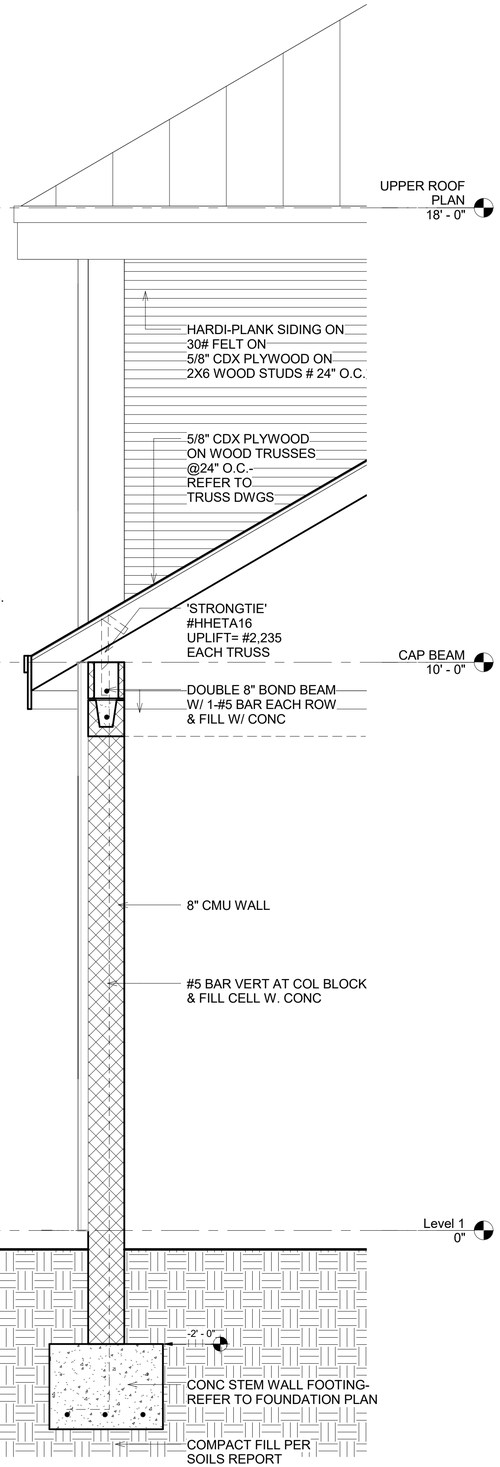3432 A West 45th Street
West Palm Beach, Fl 33418
(561) 385-4514
Eugene@FaganArchitect.com

Copyrite 2015

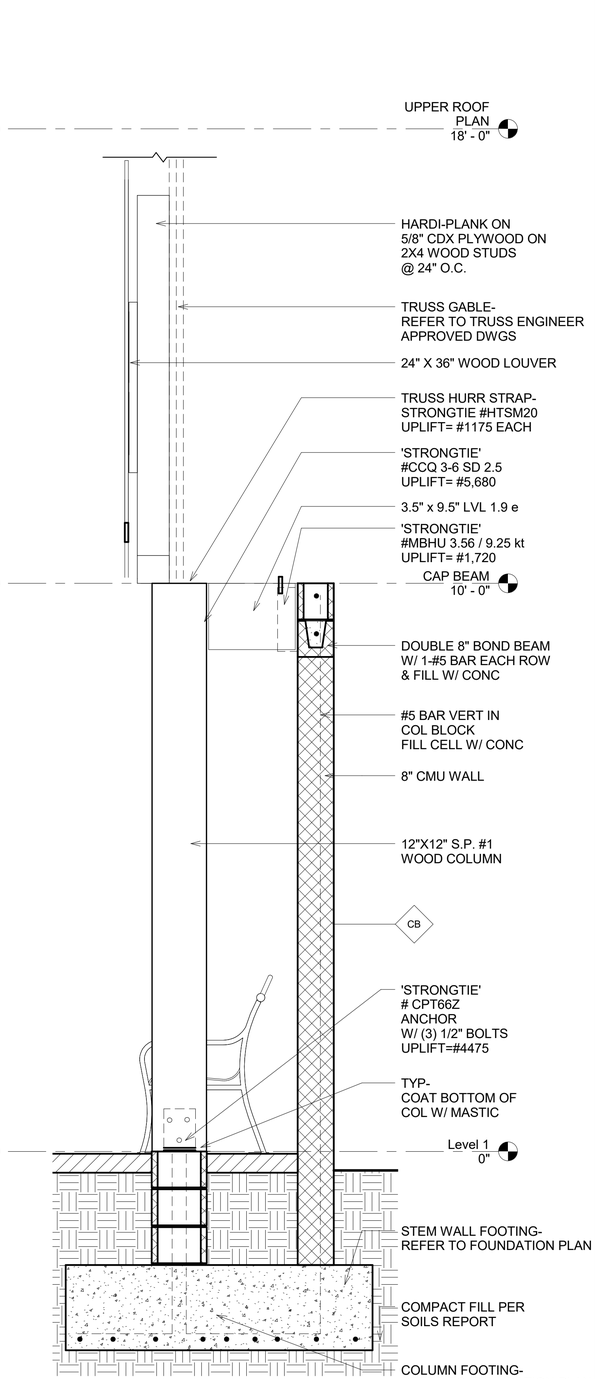3/12/2016 1:06:27 PM

Consultant
Address
Address
Phone
Fax
e-mail

Consultant
Address
Address
Phone
Fax
e-mail

Consultant
Address
Address
Phone
Fax
e-mail

Seal

| No. | Description | Date |
|---|---|---|
| | | |

Sea Ya Holdings

Mary Circle

# STRUCTURAL SECTIONS

| | |
|---|---|
| Project number | Project Number |
| Date | Issue Date |
| Drawn by | Author |
| Checked by | Checker |

# SH-1.3

Scale 3/4" = 1'-0"