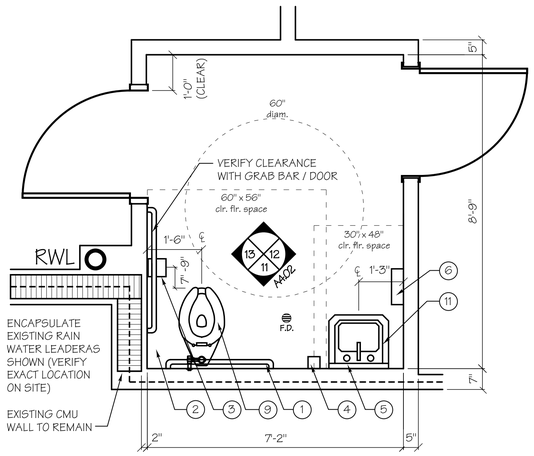

4 RESTROOM 4 (#117) ENLARGEMENT PLAN
(CHILDRENS RESTROOM) 1/2"=1'-0"

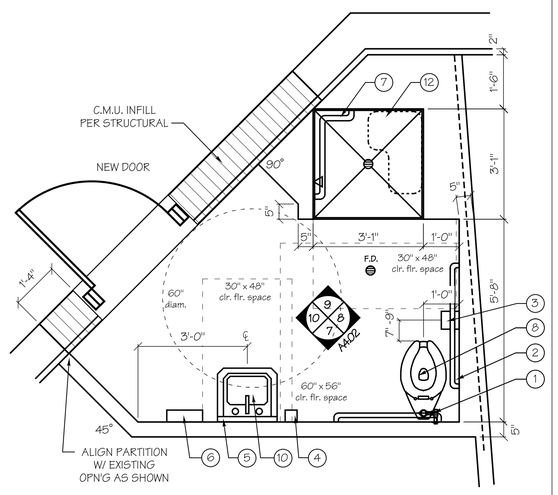

3 RESTROOM 3 (#111) ENLARGEMENT PLAN
(ADULT RESTROOM) 1/2"=1'-0"

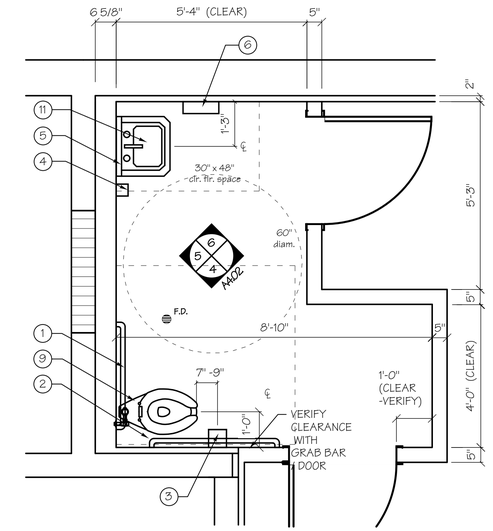

2 RESTROOM 2 (#106) ENLARGEMENT PLAN
(CHILDRENS RESTROOM) 1/2"=1'-0"

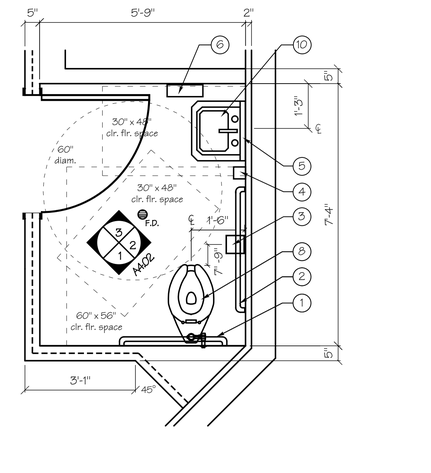

1 RESTROOM 1 (#102) ENLARGEMENT PLAN
(ADULT RESTROOM) 1/2"=1'-0"

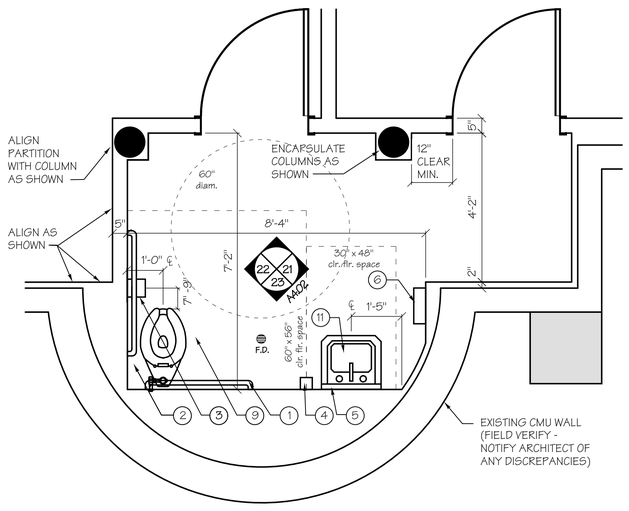

7 RESTROOM 7 (#124) ENLARGEMENT PLAN
(CHILDRENS RESTROOM) 1/2"=1'-0"

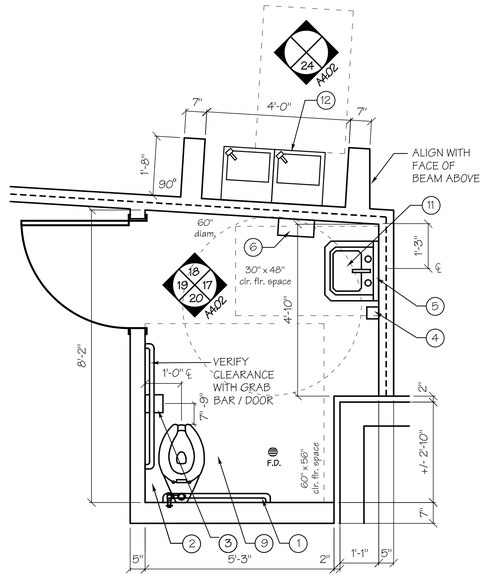

6 RESTROOM 6 (#123) ENLARGEMENT PLAN
(CHILDRENS RESTROOM) 1/2"=1'-0"

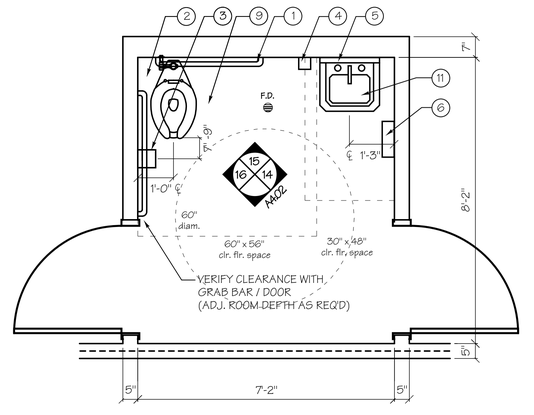

5 RESTROOM 5 (#118) ENLARGEMENT PLAN
(CHILDRENS RESTROOM) 1/2"=1'-0"

©MARC WIENER, A.I.A.

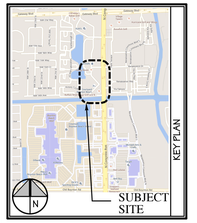

KEY PLAN

MARK	DESCRIPTION	DATE

REVISION BLOCK

ARCHITECTURE/PLANNING
MARC WIENER, A.I.A.
AR # 0010416
851 SOUTH FEDERAL HWY, STE 205
BOCA RATON, FLORIDA 33432
561-750-4111 FAX: 561-750-5288

ARCHITECT

OWNER IDENTIFICATION

SOUTH FLORIDA SCHOOLS, LLC.
1820 SW 3 AVE, STE 202
MIAMI, FLORIDA 33129

KLA CHILDCARE
FORMER 'PETE ROSE' RESTAURANT
INTERIOR IMPROVEMENT

BUILDING

1601 N CONGRESS AVE
BOYNTON BEACH, FLORIDA

JOB NUMBER	15118
SCALE	AS NOTED
PROJECT DATE	
ISSUE DATE	16.03.22
BID DATE	

PROJECT

DRAWN BY	BB
CHECKED BY	MW
DISCIPLINE	ARCHITECTURE
PLAN TYPE	ENLARGEMENTS
SHEET NUMBER	A4.01

SHEET