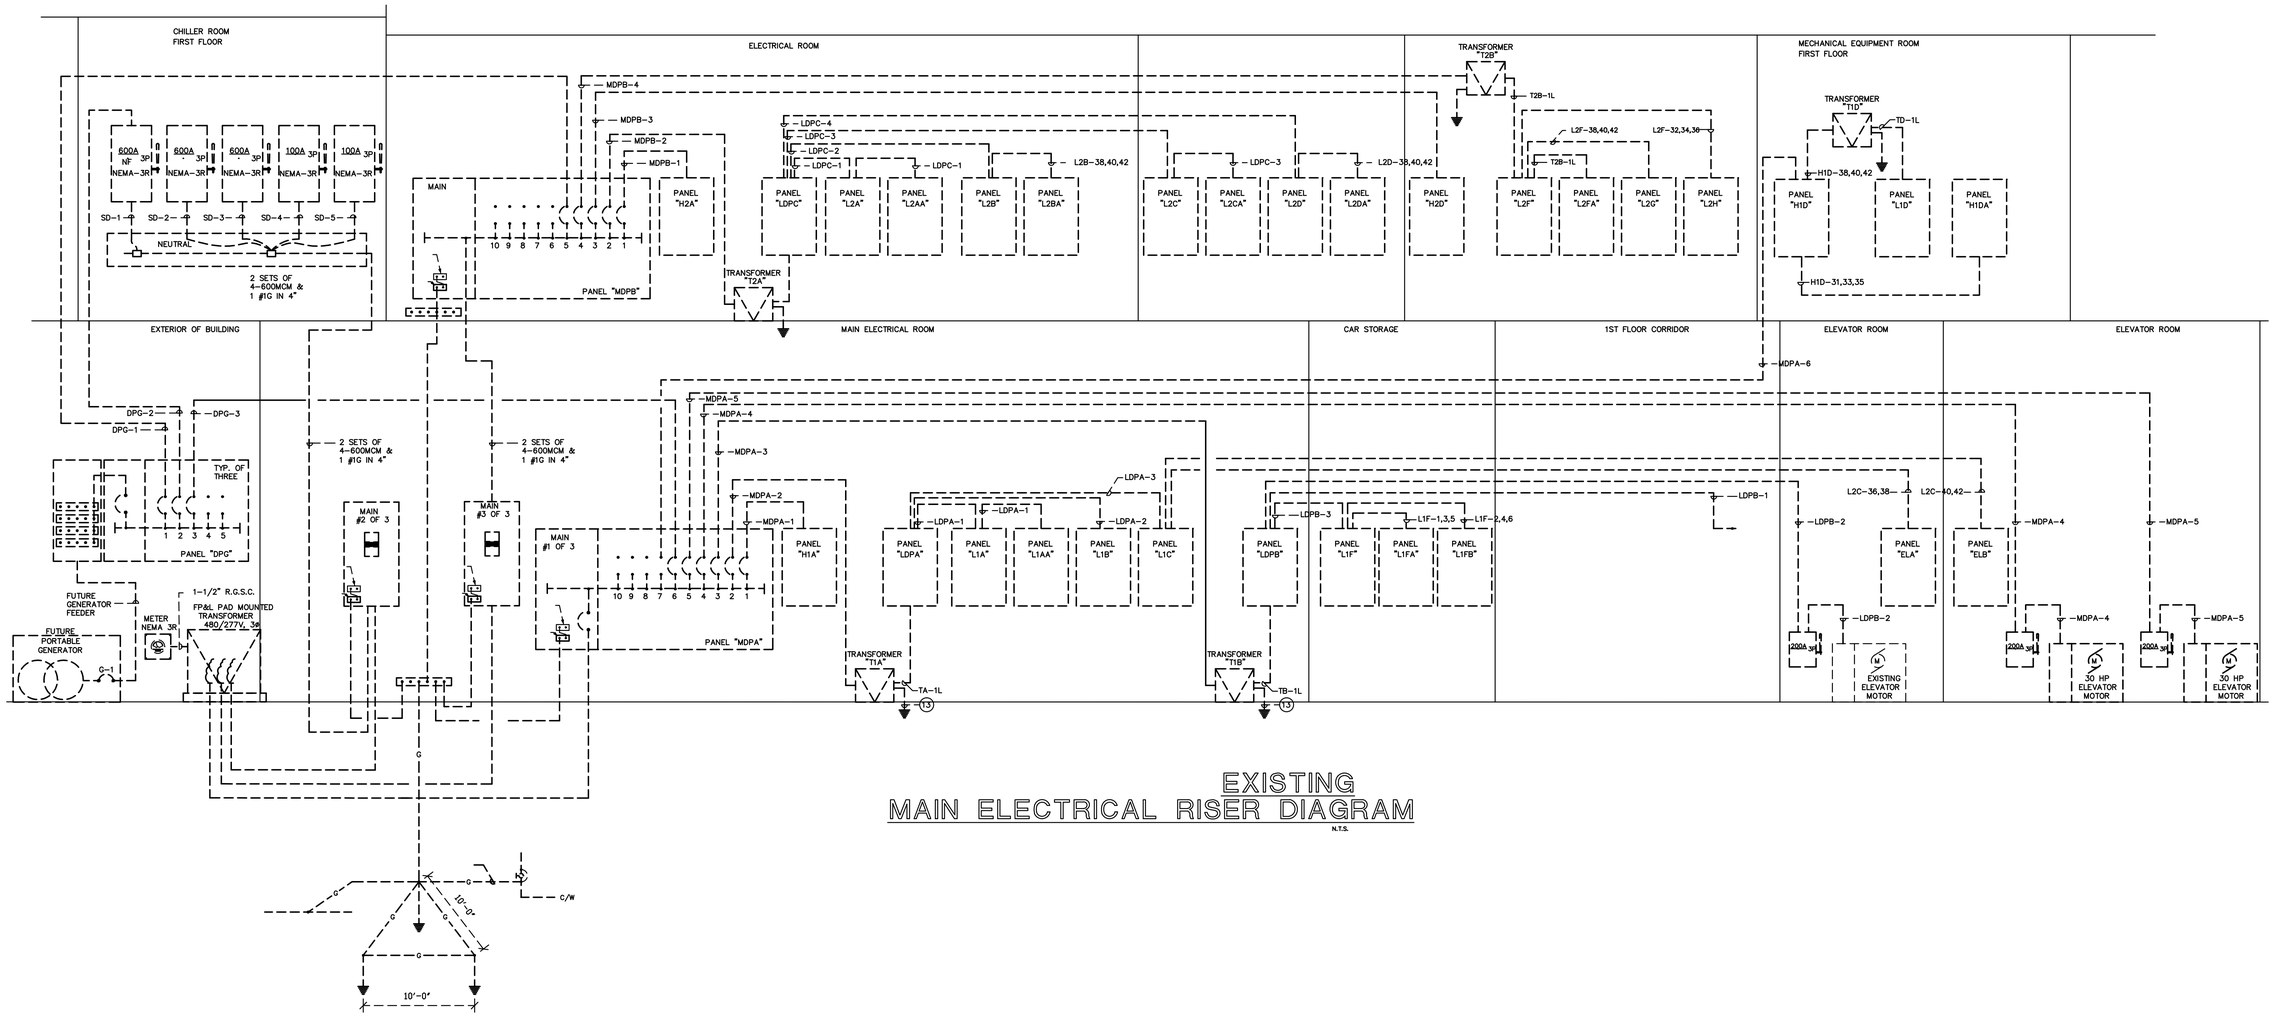

EXISTING
MAIN ELECTRICAL RISER DIAGRAM

N.T.S.

RISER DIAGRAM

ISSUED FOR PERMIT ONLY 04-18-16

KAMM CONSULTING PROJECT #: 2016-0292
PROJECT MANAGER: JOHN MAYR

KAMM Consulting
1408 Orange Avenue
Fort Pierce, Florida 34950
Phone 772.595.1744 Fax 772.595.1745
bbrown@kammconsulting.com
Certification of Authorization #8189

PRINCIPAL
Bradly L Brown Florida License #58232
04-18-16 date
signed

AW architects
RODOLFO ACEVEDO AIA
JAMES R. WILLIAMS AIA
7700 CONGRESS AVE.
SUITE 1114
BOCA RATON, FLORIDA 33487
TEL 561 997 1244
FAX 561 997 1675

BOCA GROVE PLANTATION
CLUB HOUSE

21351 WHITAKER DRIVE,
BOCA RATON, FL 334333

FLORIDA LICENSURE: AA26002219

PROJECT NO.	15155
DESIGNED BY:	RA/JW
DRAWN BY:	TD/CE/MA
CHECKED BY:	RA/JW

SUBMITTALS:
PERMIT SET 04.07.2016

REVISIONS:

E5.1

© 2016 AW ARCHITECTS, INCORPORATED ALL RIGHTS RESERVED. NO PART OF THESE IDEAS, PLANS OR DESIGNS MAY BE REPRODUCED, COPIED OR UTILIZED GRAPHICALLY IN ANY FORM WHATSOEVER WITHOUT THE EXPRESSED WRITTEN CONSENT OF AW ARCHITECTS INCORPORATED AND ITS BOARD OF DIRECTORS.