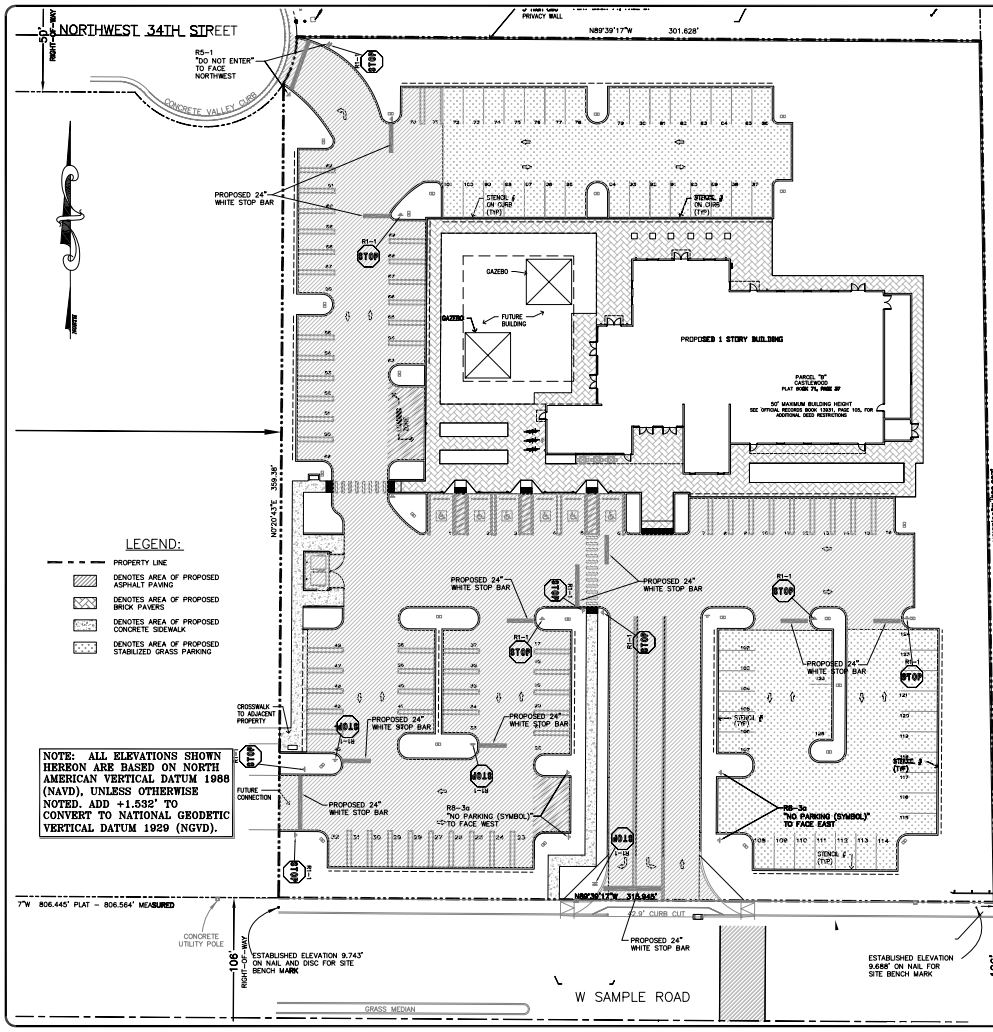

LOCATION MAP
N.T.S.

PAVEMENT MARKING SPECIFICATIONS

All Pavement markings to be installed per these typicals, plans and specifications, and as directed by the City Engineer and shall conform to the requirements of F.D.O.T. and the manual on uniform traffic control devices, (MUTCD).

PERMANENT MARKINGS

Installation:
- All markings shall be installed by the extruded method.
- Markings shall be free of weaves, bows, drips, drags, and other degrading items.
- Chalk shall be used for all layout markings

Materials:
- All materials shall be alkyd or hydrocarbon thermoplastic meeting all FDOT specifications.

Thickness:
- All markings shall be installed to yield 90 mils of material measured above the pavement surface.

Spheres:
- Reflective glass spheres are to be applied to all stripes and markings per FDOT specifications.

Alternate Material:
- STAMARK marking tape, or equivalent may be used, as approved or directed by the City Engineer.

Layout:
- Layout shall be made using marking chalk.
- It is recommended that marking layout be inspected by the City Engineer prior to the placement of final markings.

TEMPORARY MARKINGS

Temporary markings may be used only as specified in this section, or as approved or directed by the City Engineer.

Final Pavement Surface:
- Only foil backed marking tape is allowed.
- All tape shall be totally removed concurrent with permanent marking placement.

Other Pavement Surfaces:
- Intermediate pavement surfaces may be marked with FDOT approved materials, designs, and specifications.

PAVEMENT MARKING SPECIFICATIONS
(Sheet 1 of 2)

ALL PAVEMENT MARKINGS

All paved surfaces shall be properly marked prior to the hours of darkness.

RAISED PAVEMENT MARKERS

- R.P.M.s shall be installed on all lane lines and centerlines, spaced at 20' or 40'.
- R.P.M.s shall be a 4 x 4 type class "B" marker meeting F.D.O.T. specifications and shall be approved by the City Engineer prior to use.
- R.P.M.'s shall be installed using alkyd, thermoplastic on asphalt and epoxy on concrete.

OTHER NOTES

- All Materials within right-of-way shall be thermoplastic and per F.D.O.T. specifications.
- Pavement marking within private parking lots may be painted according to F.D.O.T. specifications.

PAVEMENT MARKING SPECIFICATIONS
(Sheet 2 of 2)

811
Know what's below.
Call before you dig.

CALL 48 HOURS BEFORE YOU DIG.
IT'S THE LAW
1-800-432-4770
SUNSHINE STATE ONE CALL OF FLORIDA, INC.

SCALE: 1" = 20'
-10 0 10 20 30 40

© COPYRIGHT 2016 BY ENVIRODESIGN ASSOCIATES, INC.
THIS DRAWING IS PROVIDED FOR INFORMATIONAL PURPOSES ONLY, UNLESS SIGNED AND SEALED BY A REGISTERED PROFESSIONAL ENGINEER REPRESENTING ENVIRODESIGN ASSOCIATES, INC.

NO.	DATE	REVISIONS	BY
1	3/21/16	REVISED FOR CITY COMMENTS FROM 2/25/16	MTJ

NOT VALID WITHOUT ORIGINAL SEAL

KRISTEN A. FOYE, P.E.
FL REG. # 74904

STRIPING PLAN FOR:
LIFE FELLOWSHIP
11401 WEST SAMPLE RD
CORAL SPRINGS, FLORIDA

EnviroDesign Associates
ENGINEERS - ENVIRONMENTAL CONSULTANTS
LICENSE NUMBER EB-0000 CERTIFICATE OF AUTHORIZATION
268 Pineapple Grove Way Delray Beach, Florida 33444
Phone: (561) 274-9000 Fax: (561) 274-9558

DRAWN: M.T.J.
CHECKED: J.A.P.
DATE: 5/18/16
JOB NO. 15067-PND
SHEET NO. 4 OF 9