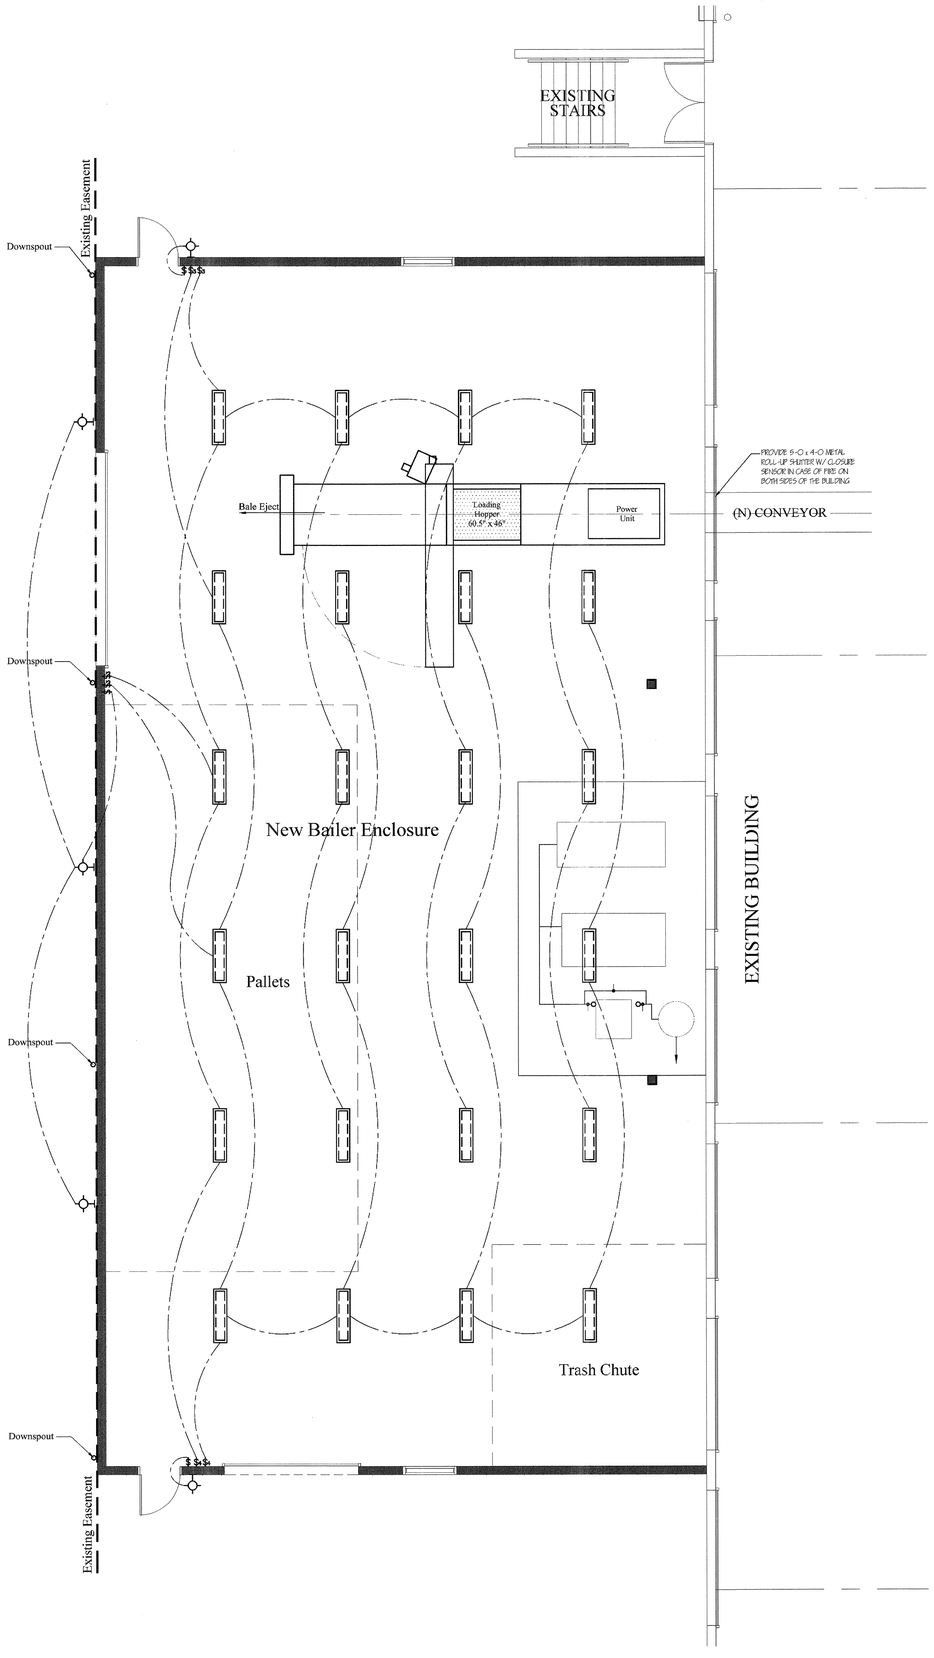

REVISIONS		
NO.	DATE	DESCRIPTION

PETMEDS BAILER BUILDING

420 SOUTH CONGRESS AVENUE DELRAY BEACH, FLORIDA 33445

THE BENEDICT GROUP (TBG) ARCHITECTURE AND PLANNING HEREBY RESERVES ITS COPYRIGHTS AND OTHER PROPERTY RIGHTS IN THESE PLANS, IDEAS, AND DESIGNS. SAME SHALL NOT BE REPRODUCED, CHANGED, OR COPIED IN ANY FORM OR MANNER , NOR SHALL THEY BE ASSIGNED TO ANY THIRD PARTY WITHOUT FIRST OBTAINING WRITTEN PERMISSION FROM TBG
CONTRACTOR SHALL CHECK AND VERIFY ALL DIMENSIONS ON SITE PRIOR TO CONSTRUCTION. THESE DRAWINGS MUST NOT BE SCALED.

The Benedict Bullock Group, PA
ARCHITECTURE ■ PLANNING
1521 NW 33RD STREET, DEERFIELD BEACH, (954) 570-9500, www.thebenedictgroup.com
SUITE NO.1, FLORIDA 33442, FAX (954) 570-9550, Lic. No. AA 26001089

Brian Bullock
Architect
AR 95754

SHEET DESCRIPTION

REFLECTED CEILING PLAN

SCALE	DRAWING NUMBER
3/16"=1'-0"	RC-1
DATE: 06-16-16	
DRAWN & CHECKED: ADS	
JOB NUMBER: BP 1608	

C:\Amar\AUTOCAD PROJECTS\PETMEDS S CONGRESS BAILER BUILDING REV 06-16-16 #BP1608\Sheets\RC-1 REFLECTED CEILING PLAN.dwg, RC-1 REFLECTED CEILING PLAN, 6/21/2016 1:50:59 PM