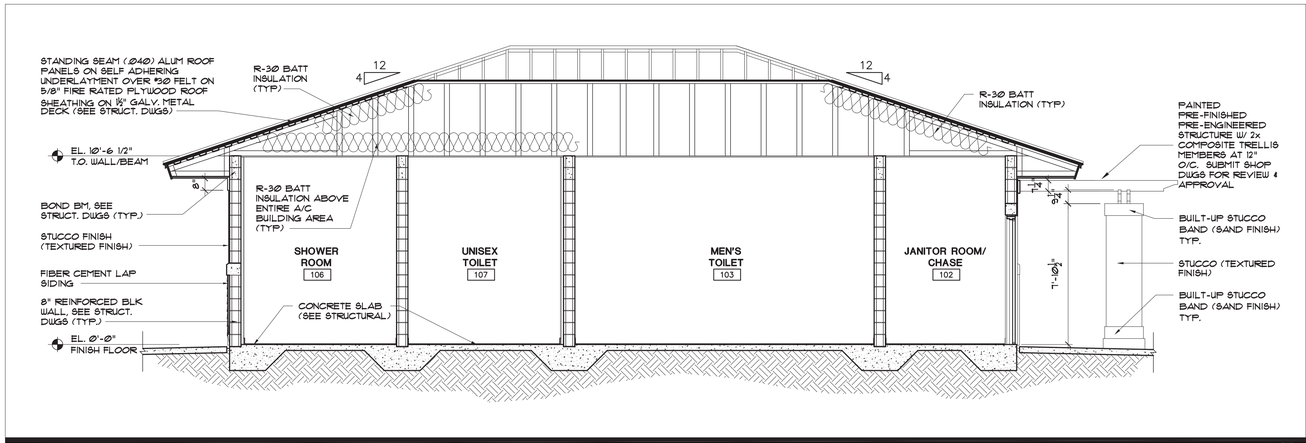

BUILDING SECTION

SCALE: 1/4"=1'-0" (2)

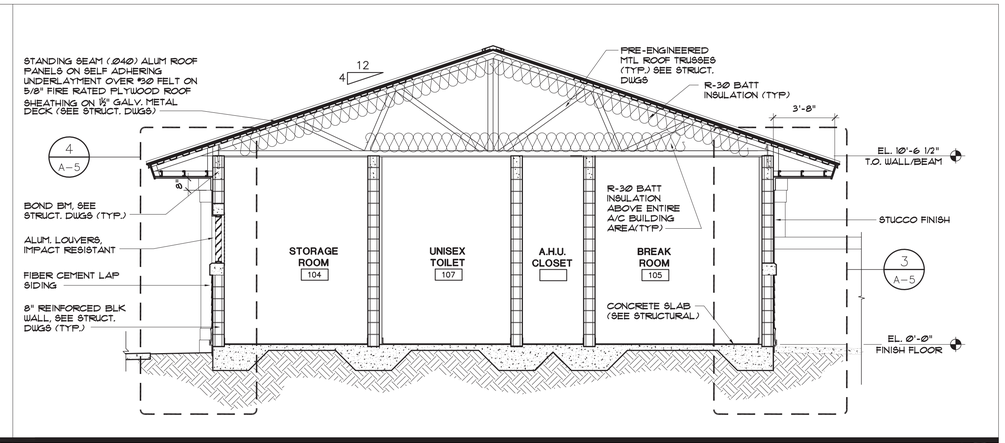

BUILDING SECTION

SCALE: 1/4"=1'-0" (1)

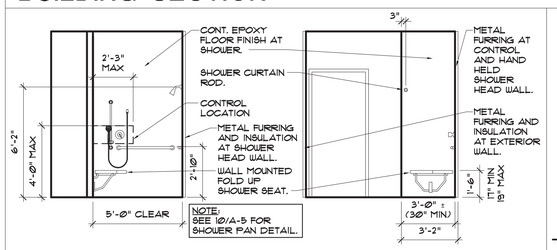

Elevation 9.1 Elevation 9.2

INTERIOR ELEVATION

SCALE: 1/4"=1'-0" (9)

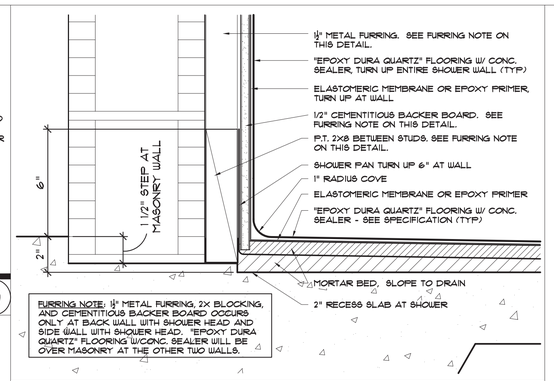

SHOWER PAN

SCALE: 3"=1'-0" (10)

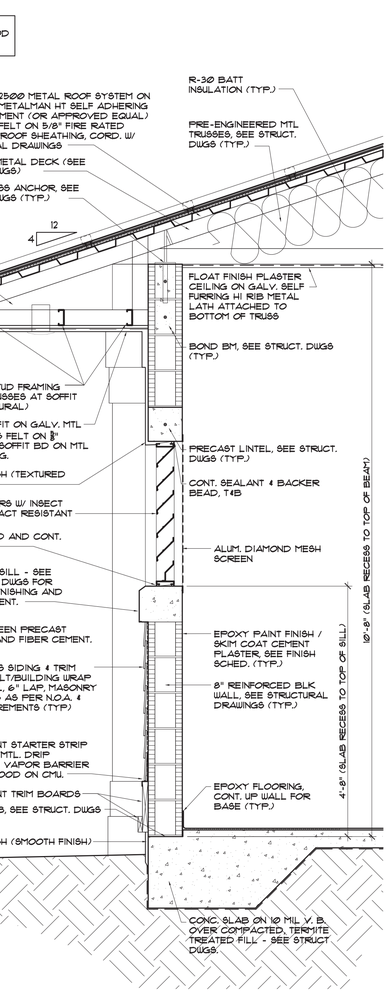

WALL SECTION

SCALE: 3/4"=1'-0" (4)

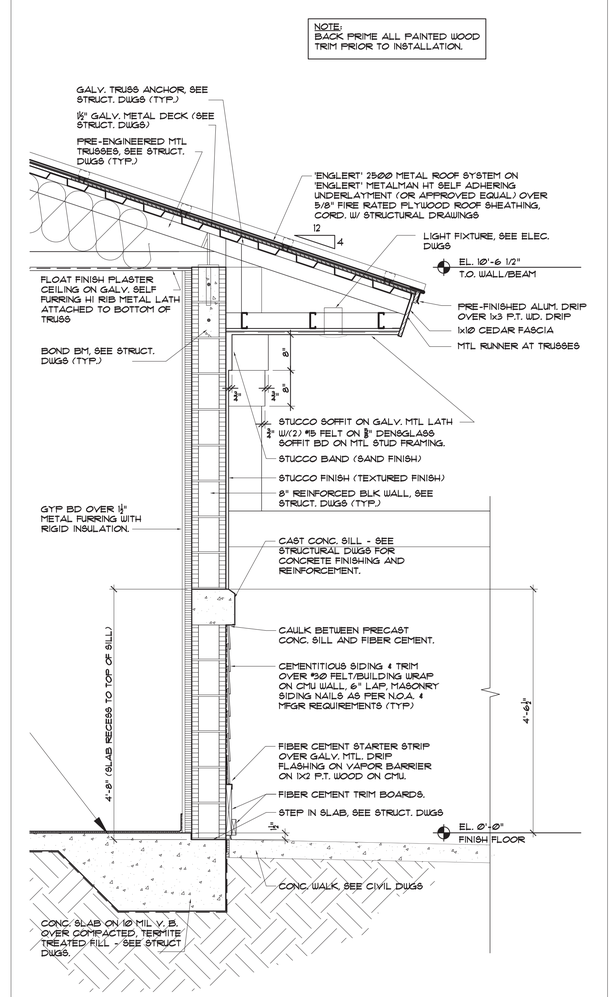

WALL SECTION

SCALE: 3/4"=1'-0" (3)

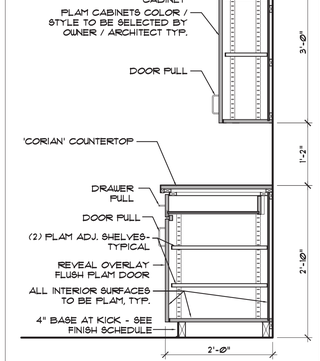

CASEWORK

SCALE: 1/4"=1'-0" (7)

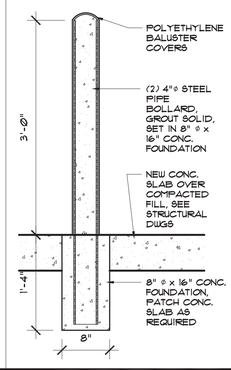

BOLLARD

SCALE: 1"=1'-0" (8)

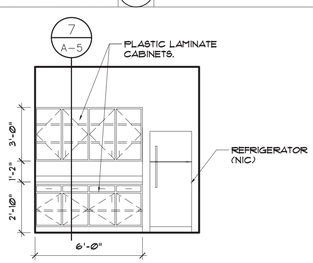

INTERIOR ELEVATION

SCALE: 1/4"=1'-0" (6)

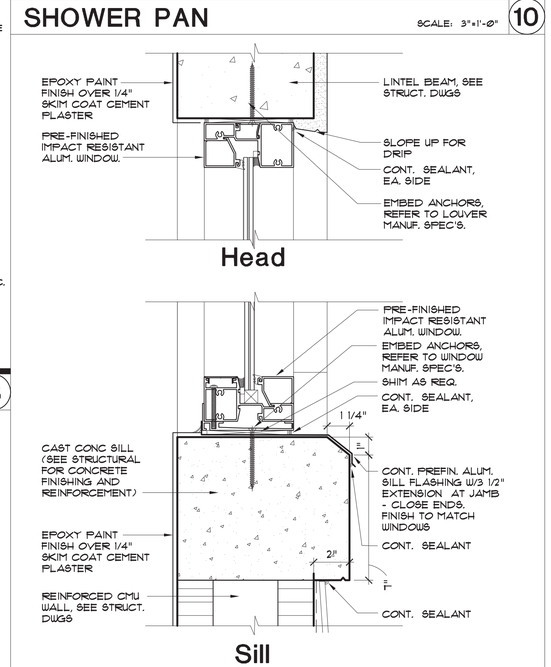

WINDOW DETAILS

SCALE: 3"=1'-0" (5)

COLOME' & Associates, Inc.
AA 0003439
530 24TH STREET
WEST PALM BEACH
FLORIDA 33407
(561) 833-9147
ARCHITECT: ELIZABETH A. G. COLOME'
REG. NUMBER: AR 0014839

P. B. C.
R.G. KREUSLER PARK

RESTROOM BUILDING AND ENTRY DRIVE MODIFICATIONS

PBC NO 14204
2695 SOUTH OCEAN BLVD.

LAKE WORTH
FLORIDA

PROJECT NO.
201402

SHEET TITLE:
SECTIONS

REVISIONS:

DATE
11/20/15
DRAWN BY:
DM
CHECKED BY:
EAC

SHEET NUMBER:
A-5

COLOME' & ASSOCIATES, INC. RESERVES COPYRIGHT & OTHER RIGHTS RESTRICTING THESE DOCUMENTS TO THE ORIGINAL PURPOSE FOR WHICH THEY WERE PREPARED. REPRODUCTIONS, CHANGES OR ASSIGNMENTS ARE PROHIBITED. COPYRIGHT ©COLOME' & ASSOCIATES, INC.