MILLWORK SPECIFICATIONS:

1 CABINET HARDWARE AND ACCESSORIES:
- 4" WIRE PULLS; MILL FINISH
- 4" FLUSH PULLS; MILL FINISH- LOCATED IN PLASMA PROCESSING AND SHIPPING ONLY.
- CONCEALED DOOR HINGES; 125 DEGREE OPEN
- FULL EXTENSION DRAWER GLIDES; 100 LB. RATED (500 LB. RATED AT PRINTER CABINETS) PRINTER GUIDE TO BE BOLTED ONTO CABINET WALL
- METAL SHELF ADJUSTMENT PINS WITH SCREW FASTEN EYE
- DOOR SILENCERS; TWO PER DOOR
- DRAWER CAM LOCKS AS SHOWN ON SECTION/ ELEVATION
- 3" COUNTER TOP GROMMET FOR CORD DROPS- GROMMETS ARE TO BE PROVIDED IN ALL COUNTERTOPS PER IMMUNOTEK SPECIFICATIONS. NUMBER AND LOCATION TO BE DETERMINED UPON BUILDING OCCUPANCY, VERIFY WITH TENANT. ALL GROMMETS TO BE CENTERED WITH RECEPTACLES.
- KEYBOARD TRAY TO BE PROVIDED AT EACH LOCATION SHOWN: KEYNETIX; KVST00_SP_BLK

2 RECEPTACLES WITH WIRING WILL BE RUN INSIDE MOST OF THE CABINETRY; COORDINATE WITH ELECTRICAL CONTRACTOR.

3 TYPICAL CABINET CONSTRUCTION:
*EXCEPTION- ALL WOOD CONSTRUCTION AT PRINTER CABINET BOX/ DRAWERS; REFER TO SECTIONS FOR DETAILS.

- DOOR FRONTS: PLASTIC LAMINATE ON EXTERIOR/ GREY CABINET LINER ON OPP. SIDE OF 3/4" INDUSTRIAL GRADE MDF
- DRAWER FRONTS: PLASTIC LAMINATE ON EXTERIOR/ GREY CABINET LINER ON OPP. SIDE OF 3/4" INDUSTRIAL GRADE MDF
- SEMI-EXPOSED AREAS: MELAMINE CLAD INDUSTRIAL GRADE MDF 3/4" (GREY)
- SHELVES: MELAMINE CLAD INDUSTRIAL GRADE MDF 3/4" (GREY)
- BACKS: MELAMINE CLAD INDUSTRIAL GRADE MDF 1/4" (GREY)
- DRAWER SIDES: MELAMINE ON 1/2" INDUSTRIAL GRADE MDF (GREY)
- DRAWER BOTTOMS: MELAMINE ON 1/4" INDUSTRIAL GRADE MDF (GREY)
- EDGING: PVC TAPE EDGING MATCHING PLAM COLOR
- TOEKICK: SOLID WOOD BLOCKING

4 CABINET FINISHES GRAPHIC KEY:

PLYWOOD WITH PLASTIC LAMINATE FINISH, RE: FINISH MATERIAL SELECTIONS, SHEET A9.1

MELAMINE CLAD INDUSTRIAL GRADE MDF: ROSEBURG DURAMINE, 22 LONDON GREY

STAINLESS STEEL COUNTER TOP AND SPLASH ON 3/4" PLYWOOD, RE: FINISH MATERIAL SELECTIONS, SHEET A9.1

1-1/4" QUARTZ COUNTER TOP, RE: FINISH MATERIAL SELECTIONS

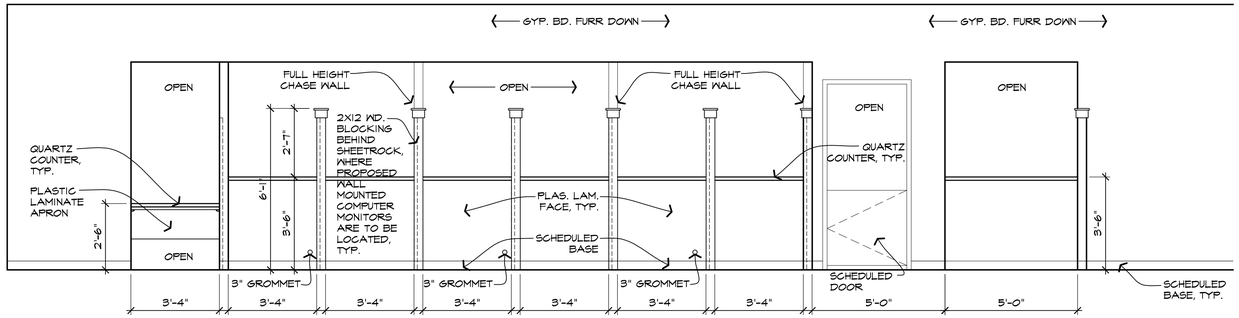

NOTE: ALL EXPOSED AND SEMI-EXPOSED SURFACES (EXCEPT COUNTER TOPS) SHALL RECEIVE PLASTIC LAMINATE FINISH.

3 INTERIOR ELEVATION
SCALE: 3/8"=1'-0"

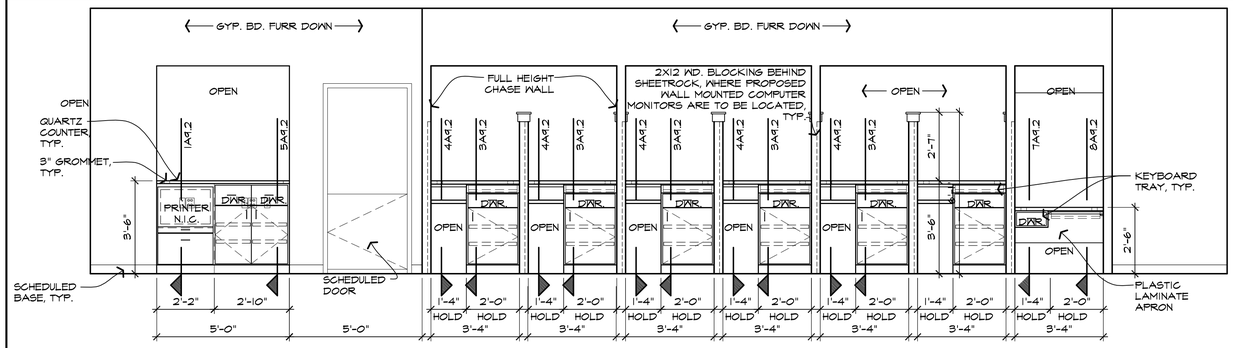

NOTE: ALL EXPOSED AND SEMI-EXPOSED SURFACES (EXCEPT COUNTER TOPS) SHALL RECEIVE PLASTIC LAMINATE FINISH.

8 INTERIOR ELEVATION
SCALE: 3/8"=1'-0"

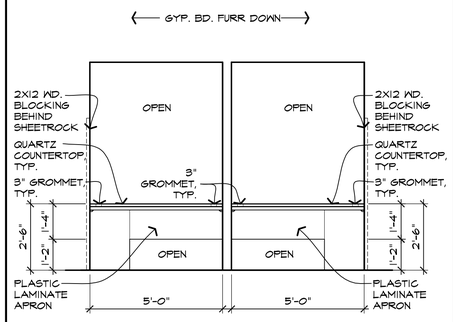

12 INTERIOR ELEVATION
SCALE: 3/8"=1'-0"

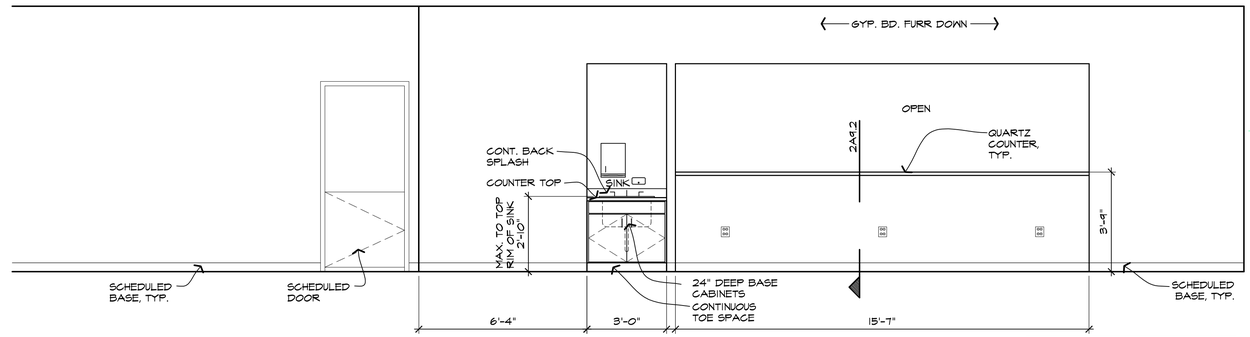

NOTE: ALL EXPOSED AND SEMI-EXPOSED SURFACES (EXCEPT COUNTER TOPS) SHALL RECEIVE PLASTIC LAMINATE FINISH.

13 INTERIOR ELEVATION
SCALE: 3/8"=1'-0"

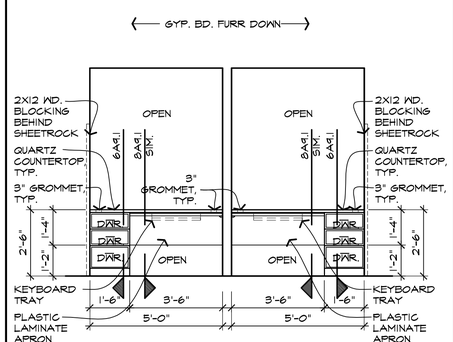

17 INTERIOR ELEVATION
SCALE: 3/8"=1'-0"

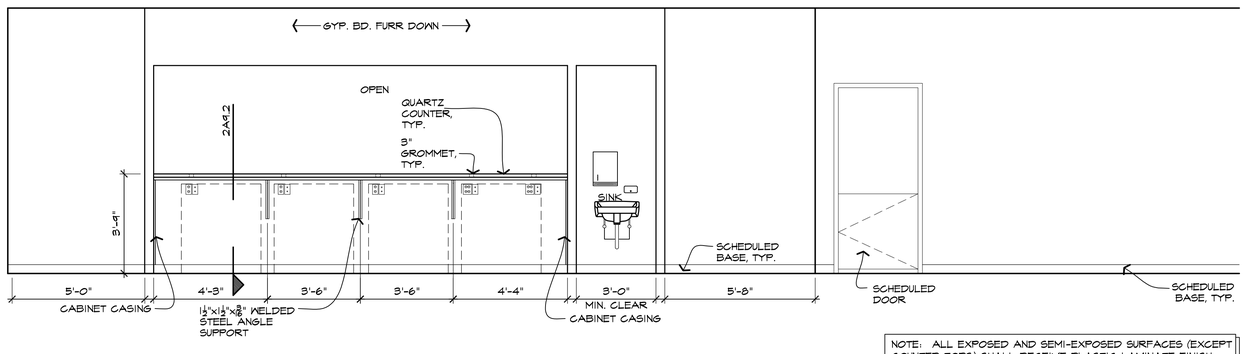

NOTE: ALL EXPOSED AND SEMI-EXPOSED SURFACES (EXCEPT COUNTER TOPS) SHALL RECEIVE PLASTIC LAMINATE FINISH.

18 INTERIOR ELEVATION
SCALE: 3/8"=1'-0"

ACKAL A PROFESSIONAL CORPORATION
ARCHITECTS
105 CHAPEL DRIVE - LAFAYETTE, LOUISIANA 70506
337-988-5271 ph. - 337-988-5272 fax
www.ackalarchitects.com

INTERIOR TENANT IMPROVEMENT FOR:
IMMUNOTEK BIO CENTERS, LLC
4560 LAKE WORTH ROAD
OFFICE DEPOT PLAZA, SUITE B-5
LAKE WORTH, PALM BEACH COUNTY, FL 33463

STATE OF FLORIDA
WILLIAM J. ACKAL
AR93341
REGISTERED ARCHITECT
8-2-16

COPYRIGHT © 2016 ACKAL ARCHITECTS, APC.
THIS DOCUMENT IS THE PROPERTY OF ACKAL ARCHITECTS, APC.
THIS DOCUMENT MAY NOT BE COPIED, REPRODUCED OR USED WITHOUT WRITTEN CONSENT FROM ACKAL ARCHITECTS, APC.

proj. no. 16-002
date: 08-02-2016
project architect: B.A.
project manager: A.D.
drawn by: A.D., J.L., C.T.
file name: LAKEWORTH
revised:
plot scale: 1:1

sheet name:
INTERIOR ELEVATIONS

sheet no.
A9.1