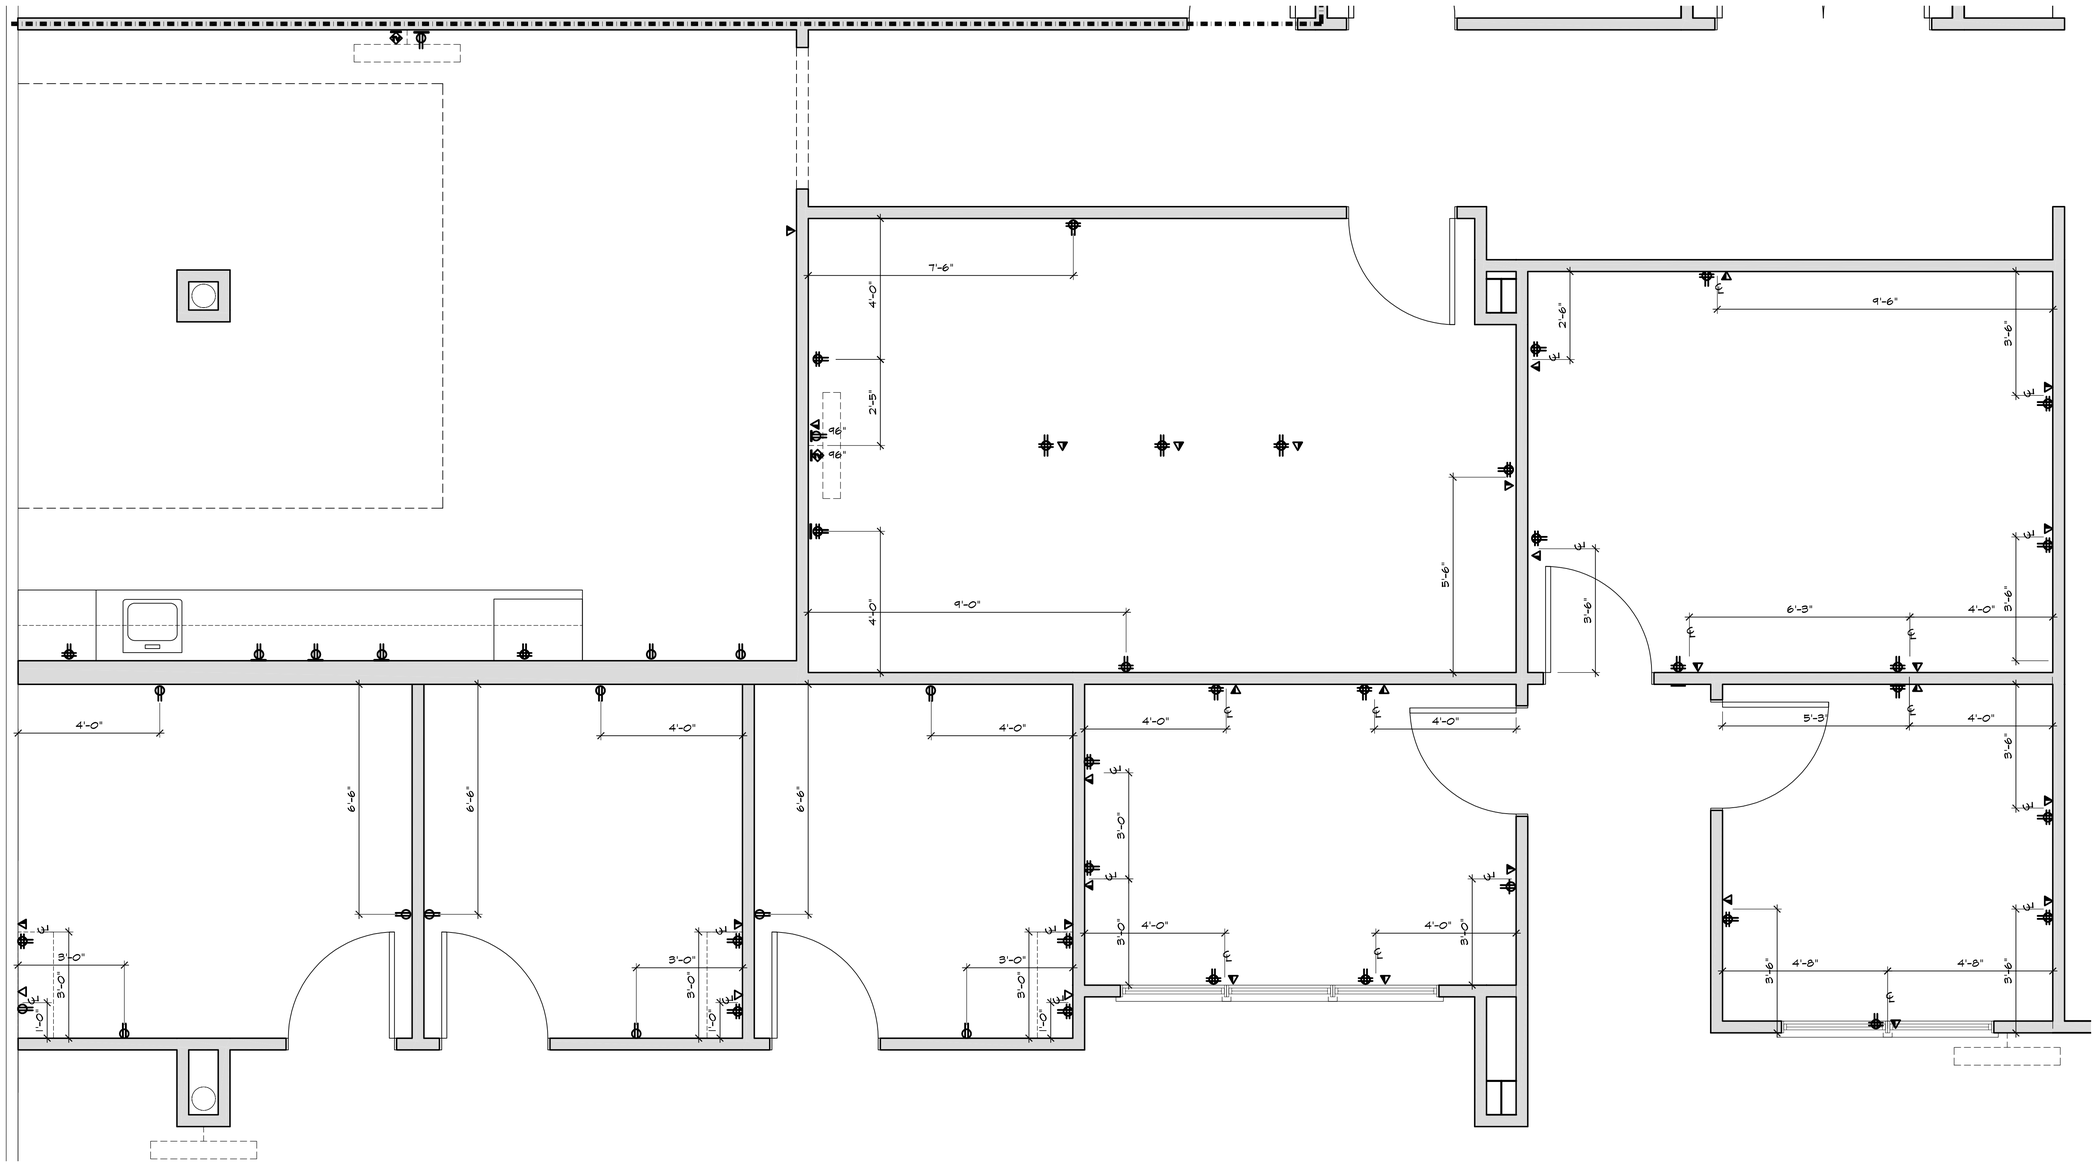

18 ELECTRICAL PLAN BLOW-UP

SCALE: 1/2"=1'-0"

NOTE: CONTRACTOR TO REFER TO ELECTRICAL POWER AND SIGNAL PLANS FOR COORDINATION

NOTE: ALL GROMMETS TO BE CENTERED WITH RECEPTACLES. VERIFY NUMBER AND LOCATION WITH TENANT.

NOTE: CONTRACTOR TO VERIFY LOCATIONS AND HEIGHTS W/ ELECTRICAL DRAWINGS AND NOTIFY ARCHITECT OF ANY DISCREPANCIES.

ACKAL
A PROFESSIONAL CORPORATION
ARCHITECTS
105 CHAPEL DRIVE - LAFAYETTE, LOUISIANA 70506
337-988-5271 ph. - 337-988-5272 fax
www.ackalarchitects.com

INTERIOR TENANT IMPROVEMENT FOR:
IMMUNOTEK BIO CENTERS, LLC
4560 LAKE WORTH ROAD
OFFICE DEPOT PLAZA, SUITE B-5
LAKE WORTH, PALM BEACH COUNTY, FL 33463

STATE OF FLORIDA
WILLIAM J. ACKAL
AR93341
REGISTERED ARCHITECT
8.22.16

COPYRIGHT © 2016 ACKAL ARCHITECTS, APC.
THIS DOCUMENT IS THE PROPERTY OF ACKAL ARCHITECTS, APC.
THIS DOCUMENT MAY NOT BE COPIED, REPRODUCED OR USED WITHOUT WRITTEN CONSENT FROM ACKAL ARCHITECTS, APC.

proj. no. 16-002
date: 08-02-2016
project architect: B.A.
project manager: A.D.
drawn by: A.D., J.L., C.T.
file name: LAKEWORTH
revised:
plot scale: 1:1

sheet name:
ELECTRICAL BLOW-UP PLANS

sheet no.
A9.6