


POWER PLAN

1/8"=1'-0"

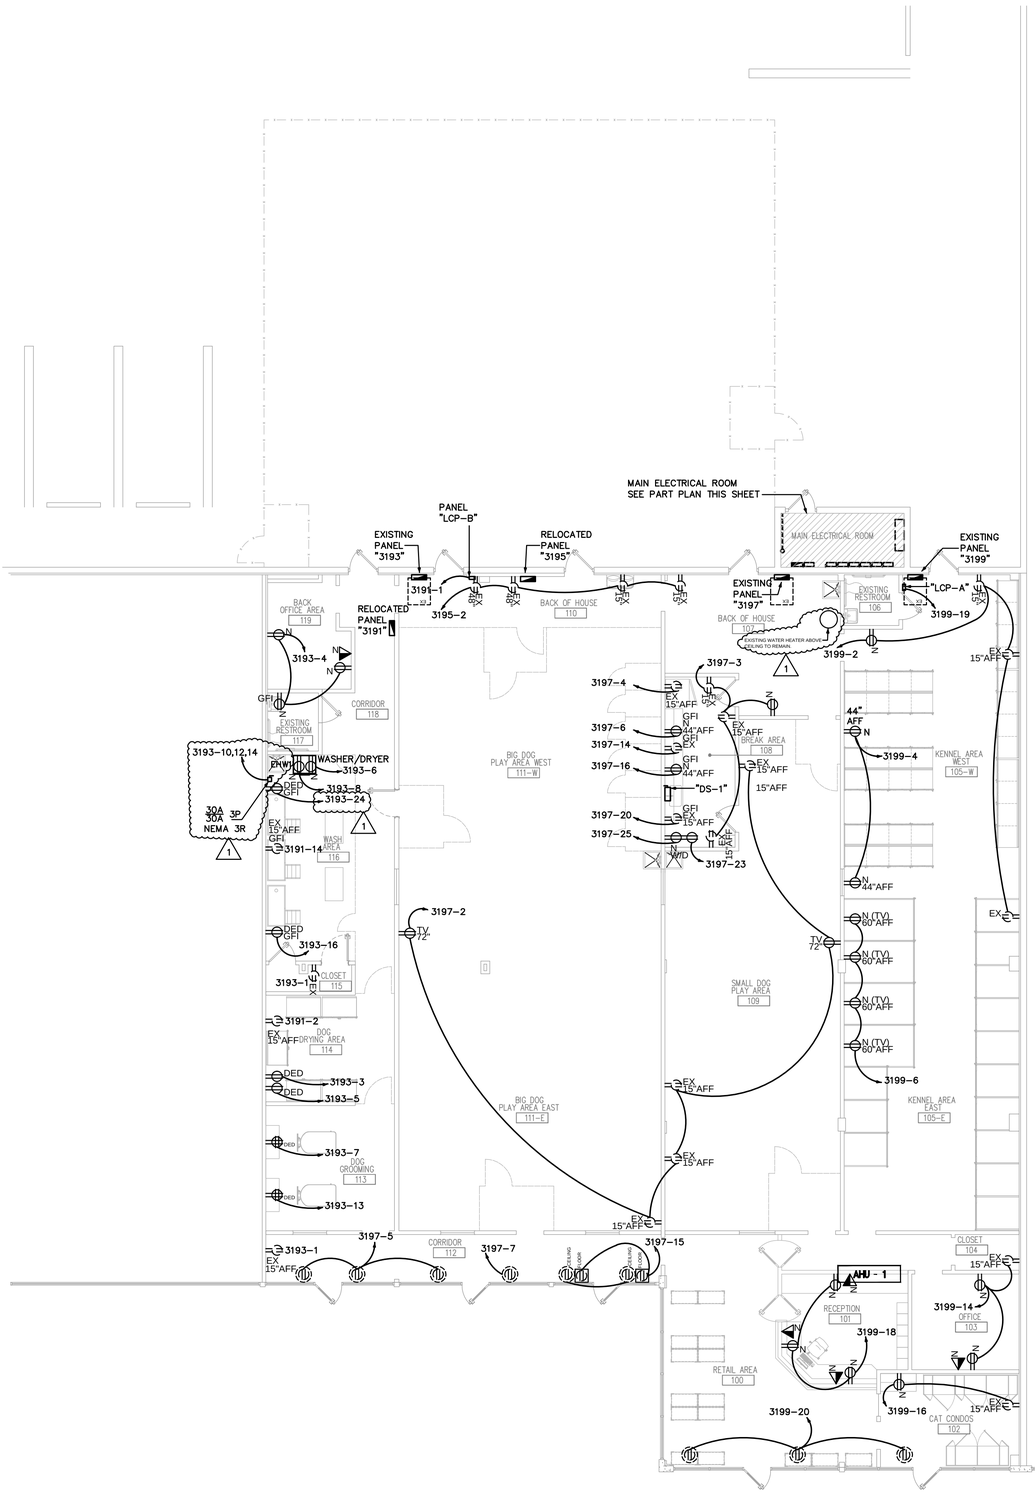


EXISTING MAIN ELECTRIC ROOM PART PLAN

1/2"=1'-0"

## MECHANICAL EQUIPMENT AND FEEDER SCHEDULE

| EQUIPMENT DESCRIPTION | FEEDER DESIGNATION | DISCONNECT | | | MOTOR STARTER | KEY NOTES |
|---|---|---|---|---|---|---|
| | | FRAME | FUSE | POLES | | |
| EHW1 | 3193-10,12 | 30A | ② | 2 | – | ① |

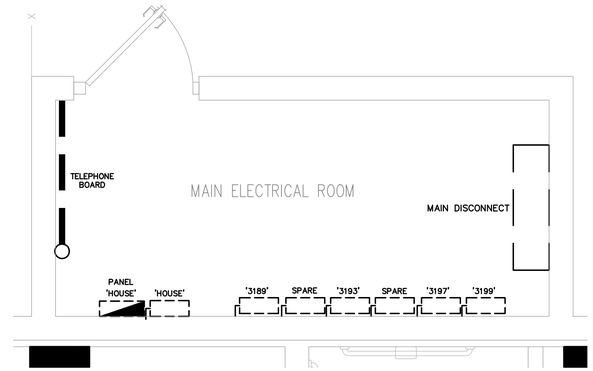KEY NOTES:

① PROVIDE NEMA 1 ENCLOSURE

② PROVIDE FUSES AS RECOMMENDED BY EQUIPMENT MANUFACTURER

GENERAL NOTES:

Ⓐ WIRE FEEDER THRU DISCONNECT/STARTER AND OUTLET EQUIPMENT FOR OPERATION.

| ISSUED FOR PERMIT | 08-04-2016 |
|---|---|
| ISSUED FOR CONSTRUCTION | - |

KAMM CONSULTING PROJECT #: 2016-0501
PROJECT MANAGER: NICK RODRIGUEZ

KAMM Consulting
1407 West Newport Center Drive
Deerfield Beach, Florida 33442
Phone 954.949.2200 Fax 954.949.2201
engineering@kammconsulting.com
Certification of Authorization #8189

08-04-2016
date

signed

STEVEN E. MYOTT ARCHITECT
639 e. ocean ave. suite 403
boynton beach, florida
www.stemarchitecture.com
p: 561.734.7034

Camp Canine
- INTERIOR RENOVATION -

PENN DUTCH PLAZA
3191 SR7
MARGATE, FLORIDA 33063

ARCHITECT

STEVEN E. MYOTT ARCHITECT
ARCHITECT'S SEAL
AR0001488

ALL DRAWINGS AND WRITTEN MATERIAL APPEARING HEREIN CONSTITUTE ORIGINAL AND UNPUBLISHED WORK OF THE ARCHITECT AND MAY NOT BE USED, DUPLICATED OR DISCLOSED IN ANY FORM WITHOUT THE EXPRESSED WRITTEN CONSENT OF THE ARCHITECT

PROJECT NO: 16.049
DRAWN BY: SV
CHECKED BY: SM

| NO: | DATE: | ISSUED FOR: |
|---|---|---|
| 1 | 05.20.2016 | PRELIMINARY REVIEW |
| 2 | 06.04.2016 | PERMIT / BIDDING |
| ⚠ | 08.09.2016 | COORDINATION |

**POWER PLAN**

# E3.1

PRINTED ON: 8-4-2016