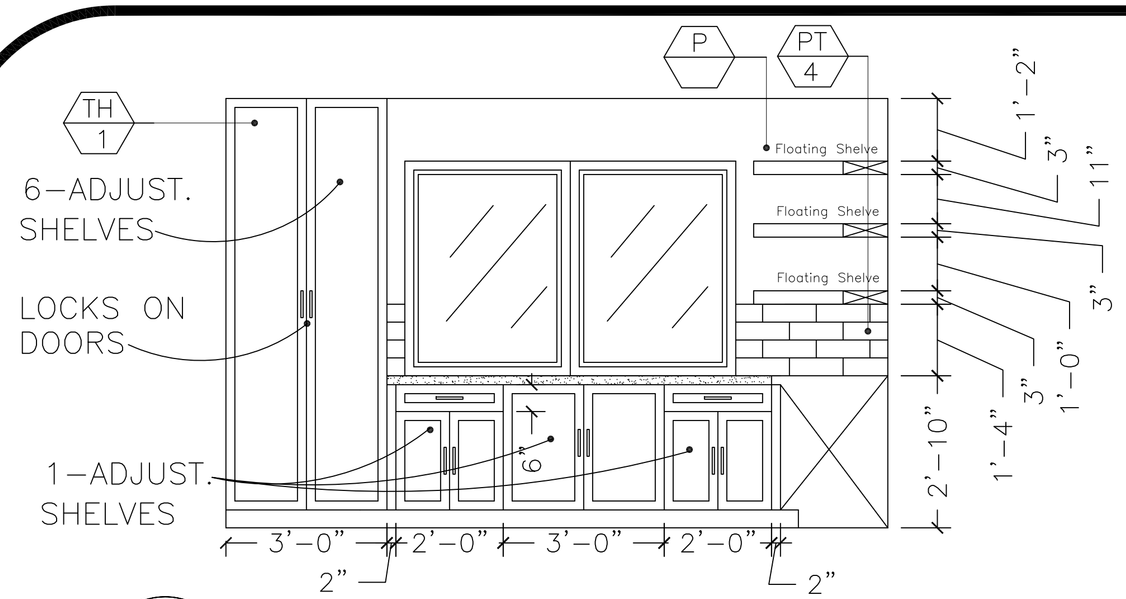

1 ELEVATION – KITCHEN
SCALE: 1/2" = 1'–0"

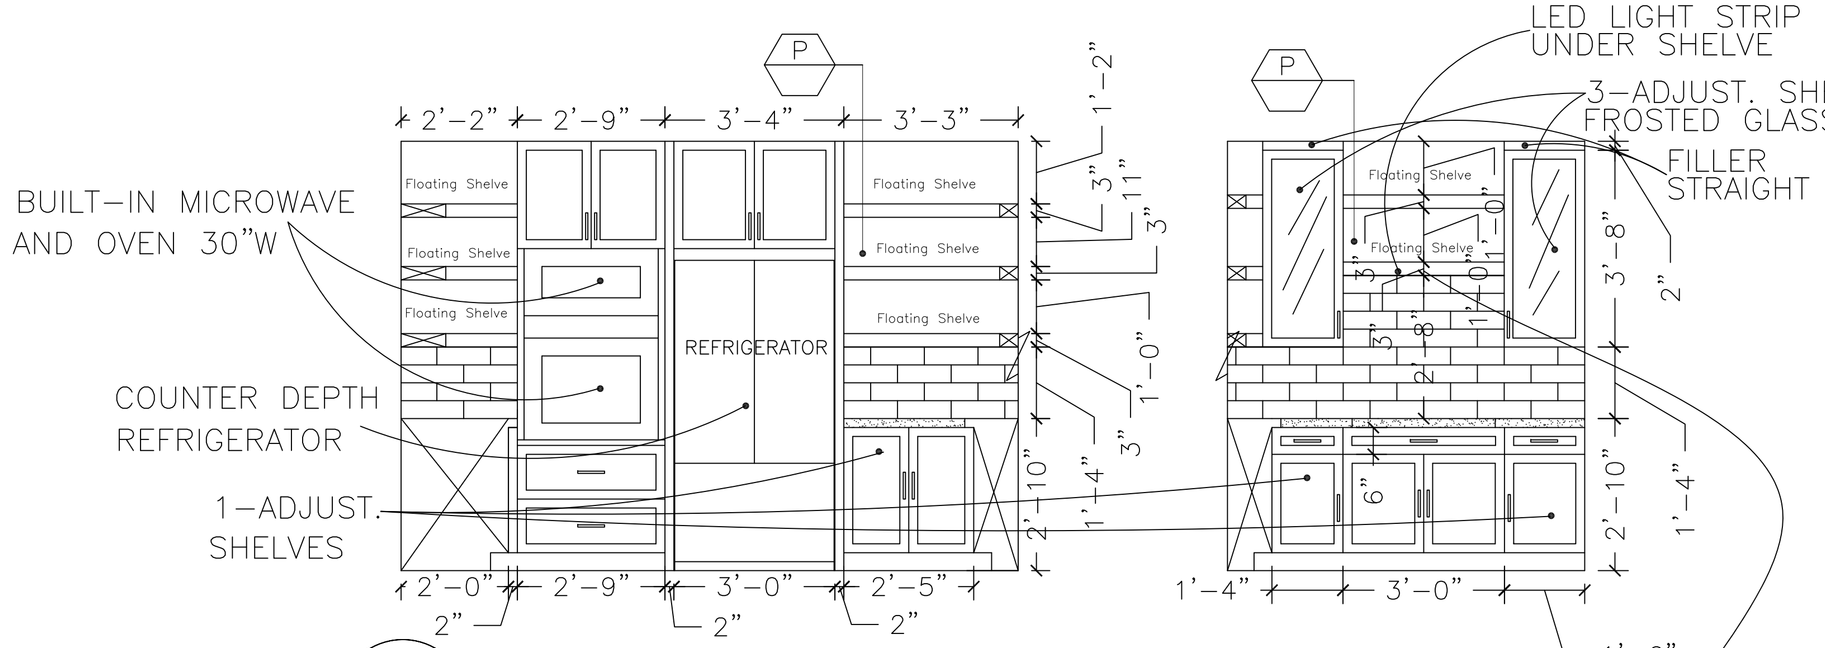

2 ELEVATION – KITCHEN
SCALE: 1/2" = 1'–0"

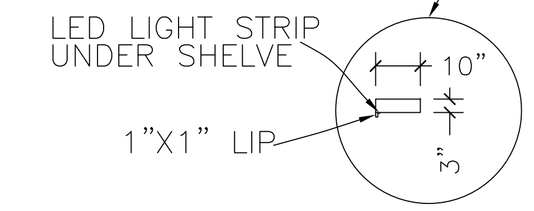

SHELVE DETAIL

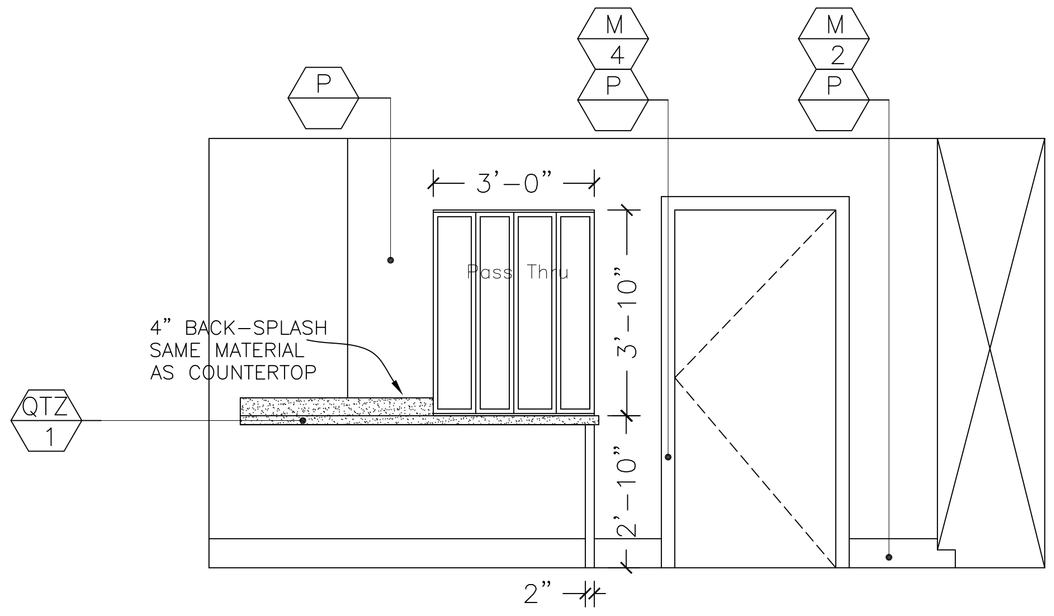

3 ELEVATION – KITCHEN
SCALE: 1/2" = 1'–0"

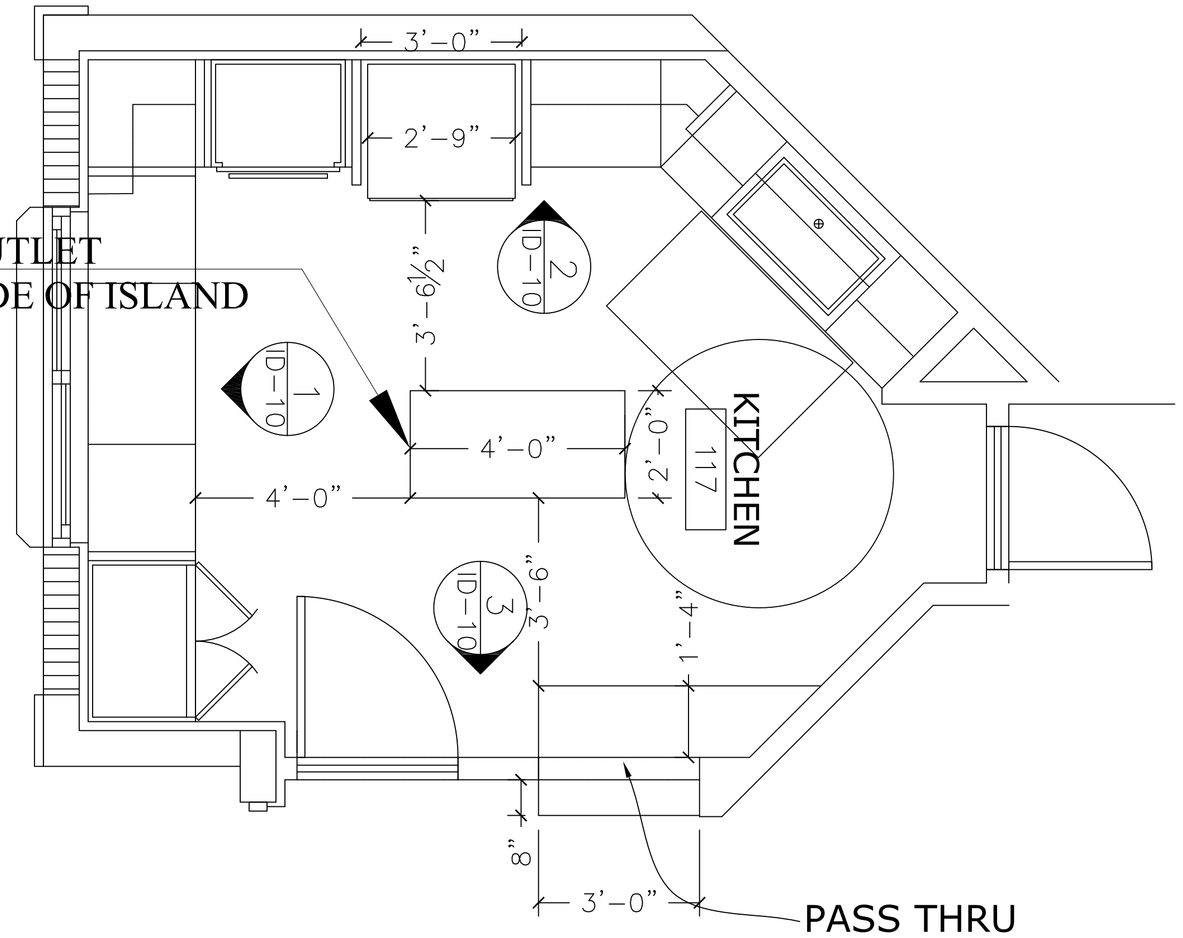

ADD ELECTRICAL OUTLET
CENTER-OUTSIDE SIDE OF ISLAND

PASS THRU
PASS THRU TO BE AT THE SAME HEIGHT AS COUNTER TOP (34"–H) COUNTERTOP TO RUN THROUGH (SAME SLAB)

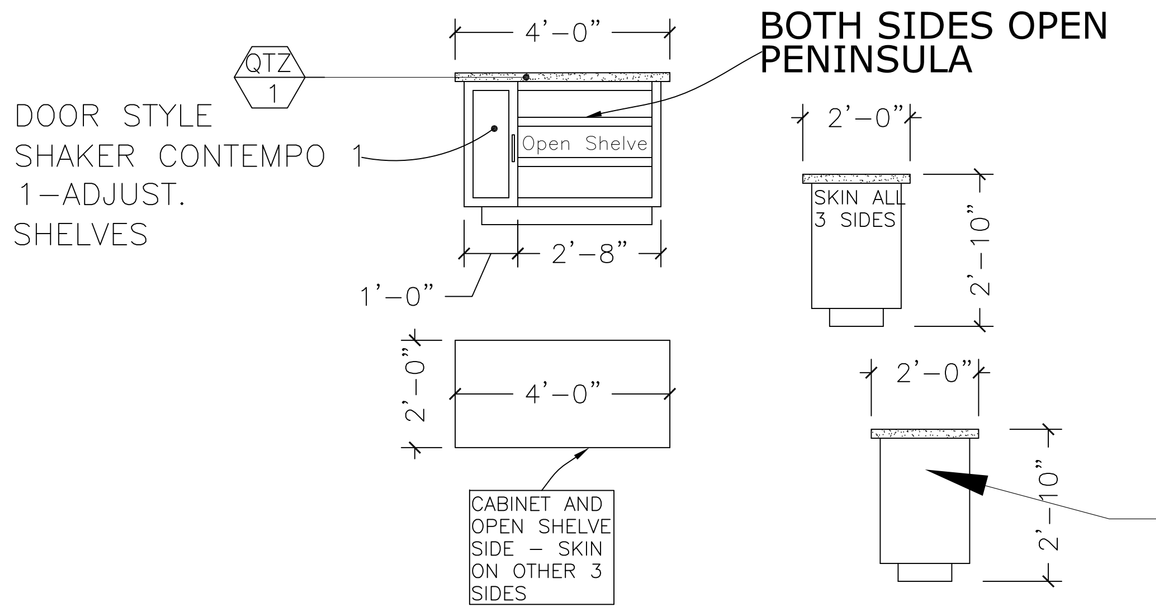

KITCHEN ISLAND ELEVATION
SCALE: 1/2" = 1'–0"

WELLS DESIGN GROUP
INTERIOR DESIGN & SPACE PLANNING
551 N.W. 77TH STREET
SUITE 107
BOCA RATON, FL 33487
TEL.: 561-998-4851 FAX: 561-998-4841
FL LIC #ID0001324 IB# 26000585

Title Page: KITCHEN ELEVATIONS
Project Name: WOOD FIELD HUNT CLUB
Project Address: 4420 WOODFIELD BOULEVARD
BOCA RATON, FLORIDA 33434

No.	Revision/Issue	Date

Project #1510
Date 7/21/2016
Scale 1/2" = 1'–0"
Sheet ID-10