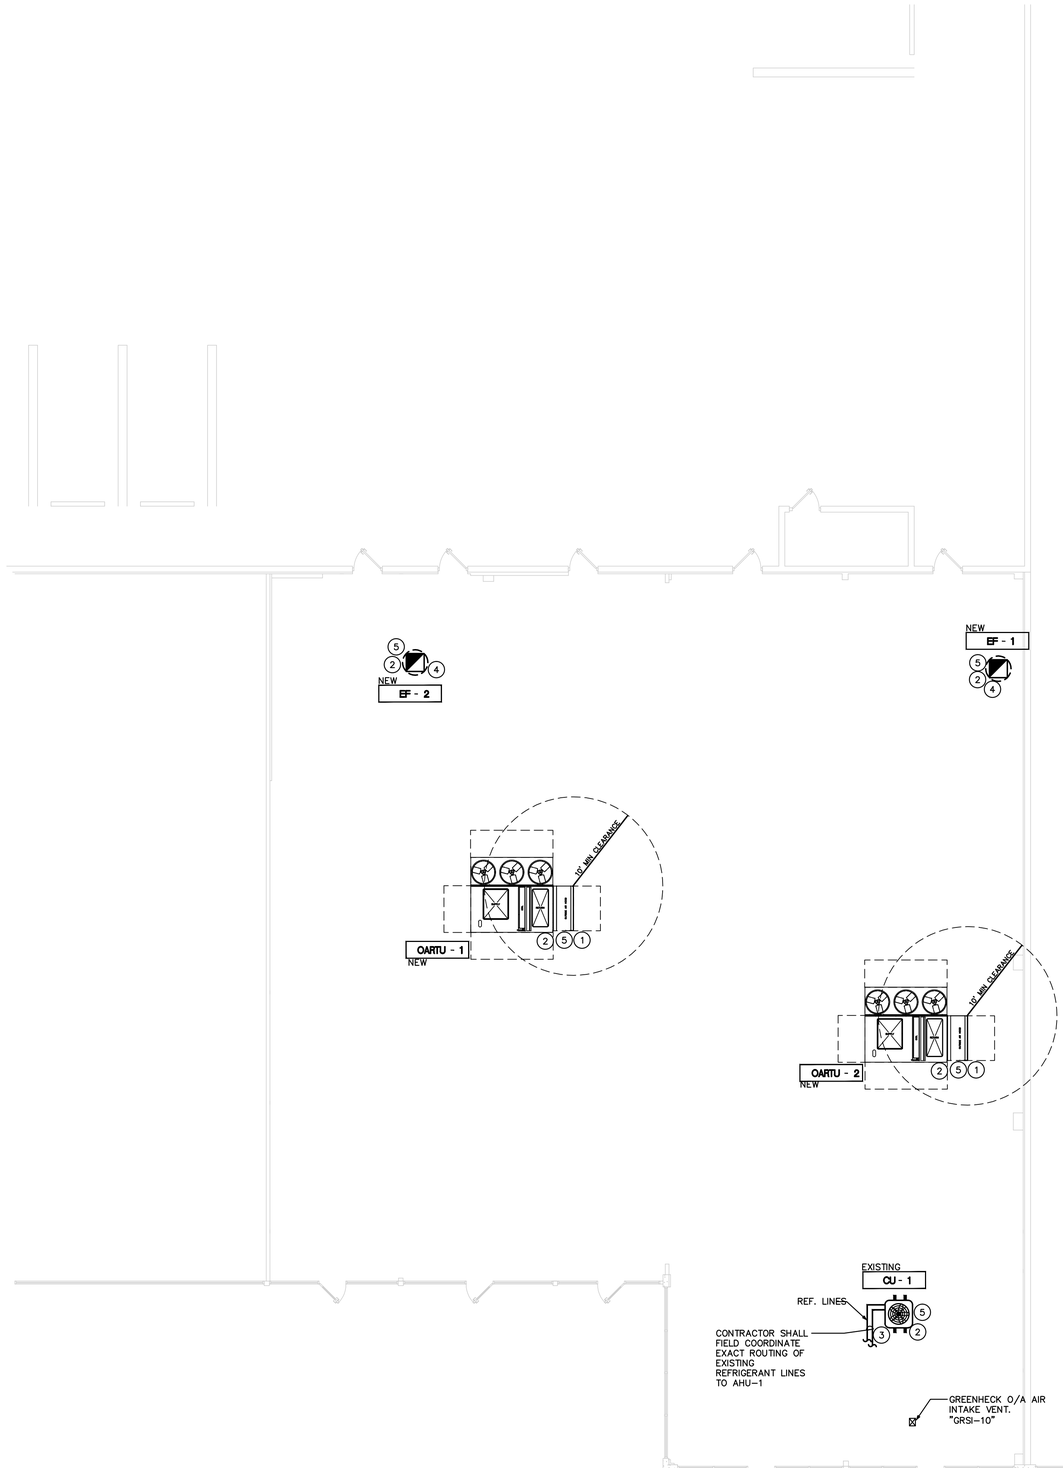

MECHANICAL ROOF PLAN

1/8"=1'-0"

NORTH

GENERAL NOTES

1. CONTRACTOR SHALL REMOVE ALL DUCTWORK AND UNITS THAT ARE BEING UNUSED.
2. CONTRACTOR SHALL CAP OR SEAL ANY UNUSED OPENINGS OR EXISTING PENETRATIONS AT UNITS THAT WERE REMOVED.

KEY NOTES

1. PROVIDE DUCT SMOKE DETECTOR.
2. PROVIDE SERVICE CLEARANCE PER MANUFACTURER REQUIREMENTS AMD NEC.
3. CONTRACTOR SHALL COORDINATE ROUTING OF REFRIGERANT LINES WITH FIELD CONDITIONS.
4. EXHAUST DISCHARGE SHALL BE 10' MIN AWAY FROM ANY AIR INTAKE.
5. CONTRACTOR SHALL FIELD COORDINATE THE EXACT LOCATION OF THE UNIT WITH FIELD CONDITIONS AND BUILDING STRUCTURAL ENGINEER.

ISSUED FOR PERMIT	08-04-2016
ISSUED FOR CONSTRUCTION	-

KAMM CONSULTING PROJECT #: 2016-0501
PROJECT MANAGER: NICK RODRIGUEZ

KAMM Consulting
1407 West Newport Center Drive
Deerfield Beach, Florida 33442
Phone 954.949.2200 Fax 954.949.2201
engineering@kammconsulting.com
Certification of Authorization #8189

08-04-2016
date

signed

STEVEN E. MYOTT ARCHITECT
639 e. ocean ave. suite 403
boynton beach, florida 33435
www.semarchitecture.com
p: 561.734.7034

Camp Canine
- INTERIOR RENOVATION -

PENN DUTCH PLAZA
3191 SR7
MARGATE, FLORIDA 33063

ARCHITECT

STEVEN E. MYOTT, ARCHITECT
ARCHITECT'S SEAL
AR0001888

ALL DRAWINGS AND WRITTEN MATERIAL APPEARING HEREIN CONSTITUTE ORIGINAL AND UNPUBLISHED WORK OF THE ARCHITECT AND MAY NOT BE USED, DUPLICATED OR DISCLOSED IN ANY FORM WITHOUT THE EXPRESSED WRITTEN CONSENT OF THE ARCHITECT

PROJECT NO: 16049
DRAWN BY: SV
CHECKED BY: SM

NO:	DATE:	ISSUED FOR:
1	05.20.2016	PRELIMINARY REVIEW
2	08.04.2016	PERMIT / BIDDING

MECHANICAL ROOF PLAN

M3.1

PRINTED ON: 8-4-2016