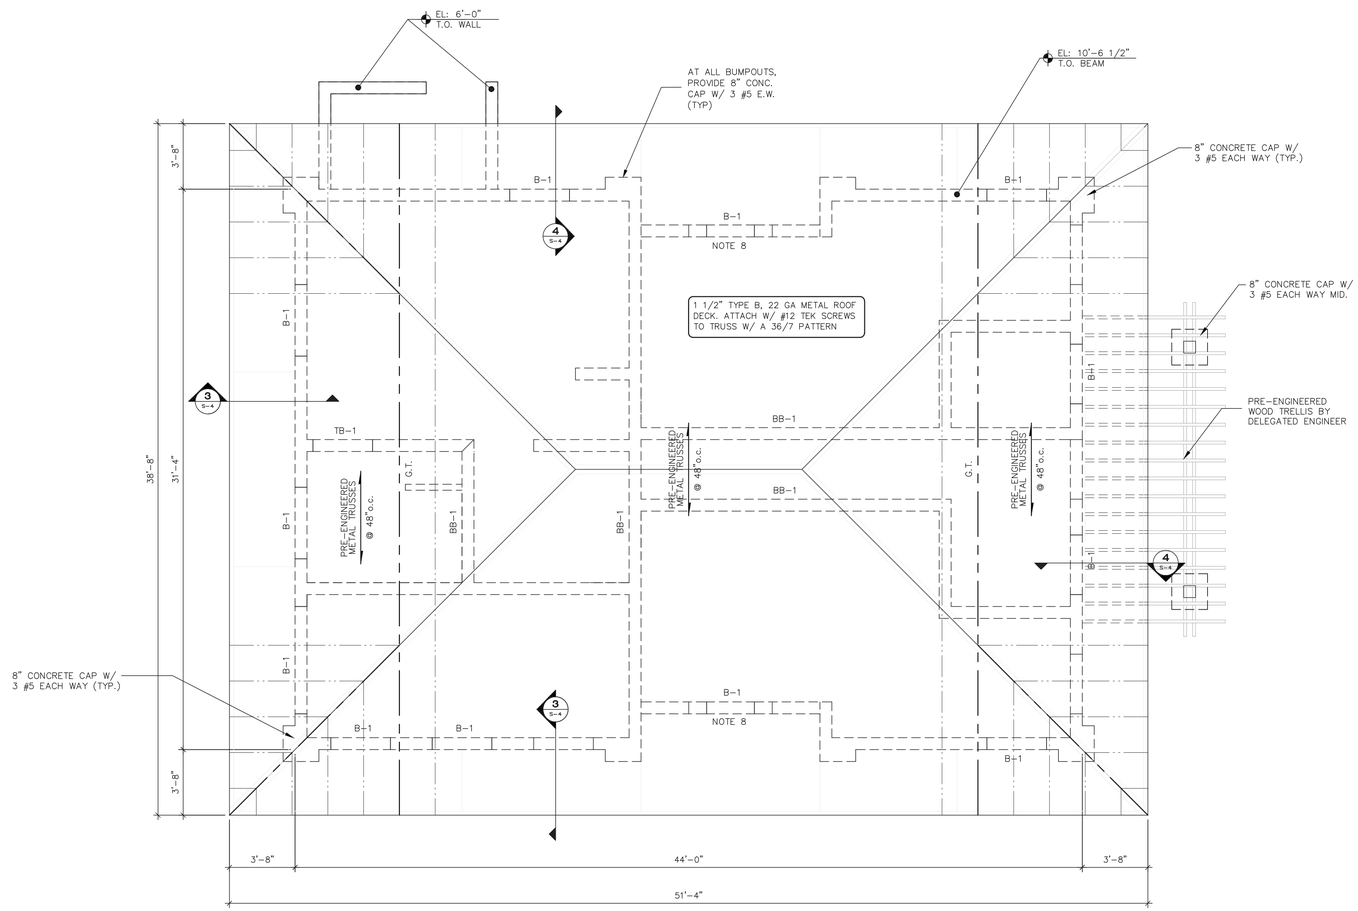

ROOF PLAN

1/4"=1'-0"

ROOF FRAMING NOTES:

1. TRUSS BEARING ELEVATION IS 10'-6 1/2" U.N.O.
2. METAL TRUSSES SHALL BE SPACED 4'-0" O.C. MAX.
3. G.T. INDICATES ROOF GIRDER TRUSS BY METAL TRUSS MANUFACTURER.
4. TRUSS TO BEAR ON EXTERIOR WALLS AND B-1 BEAMS.
5. ROOF SHEATHING SHALL BE 5/8" FIRE RATED PLYWOOD SHEATHING FASTENED TO METAL DECK W/#10 SS S.M.S. @ 6"o.c. E.W. OVER 1 1/2" TYPE B 22 GA METAL ROOF DECK. W/ #12 TEK SCREWS TO TRUSSES @ 6" O.C. (36/7 PATTERN) & (6) #12 TEK SCREWS PER SPAN SPIDELAP FASTENERS.
6. RUNS FOR MECH'L, ELECTRICAL AND PLUMBING (MEP) THROUGH PRE-FABRICATED METAL TRUSSES MUST BE COORDINATED WITH THE METAL TRUSS DESIGNER AND MEP DWGS. (PIPING, DUCT RUNS, ETC.) FIRE SPRINKLER RUNS MUST ALSO BE COORDINATED.
7. AT TRUSS BEARING ELEVATION, PROVIDE BB-1 AT ALL MASONRY WALLS U.N.O
8. PROVIDE 8"x12" C.I.P. LINTEL W/ (2) #5 BOTTOM OVER WINDOWS

PHILIP J. RIZZO
P.E. FLORIDA
REG. #60998

O'Donnell, Naccarato, Mignogna & Jackson
STRUCTURAL ENGINEERS
221 15TH STREET, SUITE 200
WEST PALM BEACH, FLORIDA 33401
(561) 835 - 9994 FAX (561) 835 - 8255
LIC. #0004386
JOB # 271.081

COLOME' & Associates, Inc.
AA 0003439
530 24TH STREET
WEST PALM BEACH
FLORIDA 33407
(561) 833-9147
ARCHITECT: ELIZABETH A. G. COLOME'
REG. NUMBER: AR 0014839

P. B. C.
R.G. KREUSLER PARK
RESTROOM BUILDING AND ENTRY DRIVE MODIFICATIONS
PBC NO 14204
2695 SOUTH OCEAN BLVD.

LAKE WORTH
FLORIDA

PROJECT NO.
201402

SHEET TITLE:
ROOF PLAN

REVISIONS:

DATE
11/20/15
DRAWN BY:
DG
CHECKED BY:
EP

SHEET NUMBER:
S-2

COLOME' & ASSOCIATES, INC.. RESERVES COPYRIGHT & OTHER RIGHTS RESTRICTING THESE DOCUMENTS TO THE ORIGINAL PURPOSE FOR WHICH THEY WERE PREPARED. REPRODUCTIONS, CHANGES OR ASSIGNMENTS ARE PROHIBITED. COPYRIGHT © COLOME' & ASSOCIATES, INC..