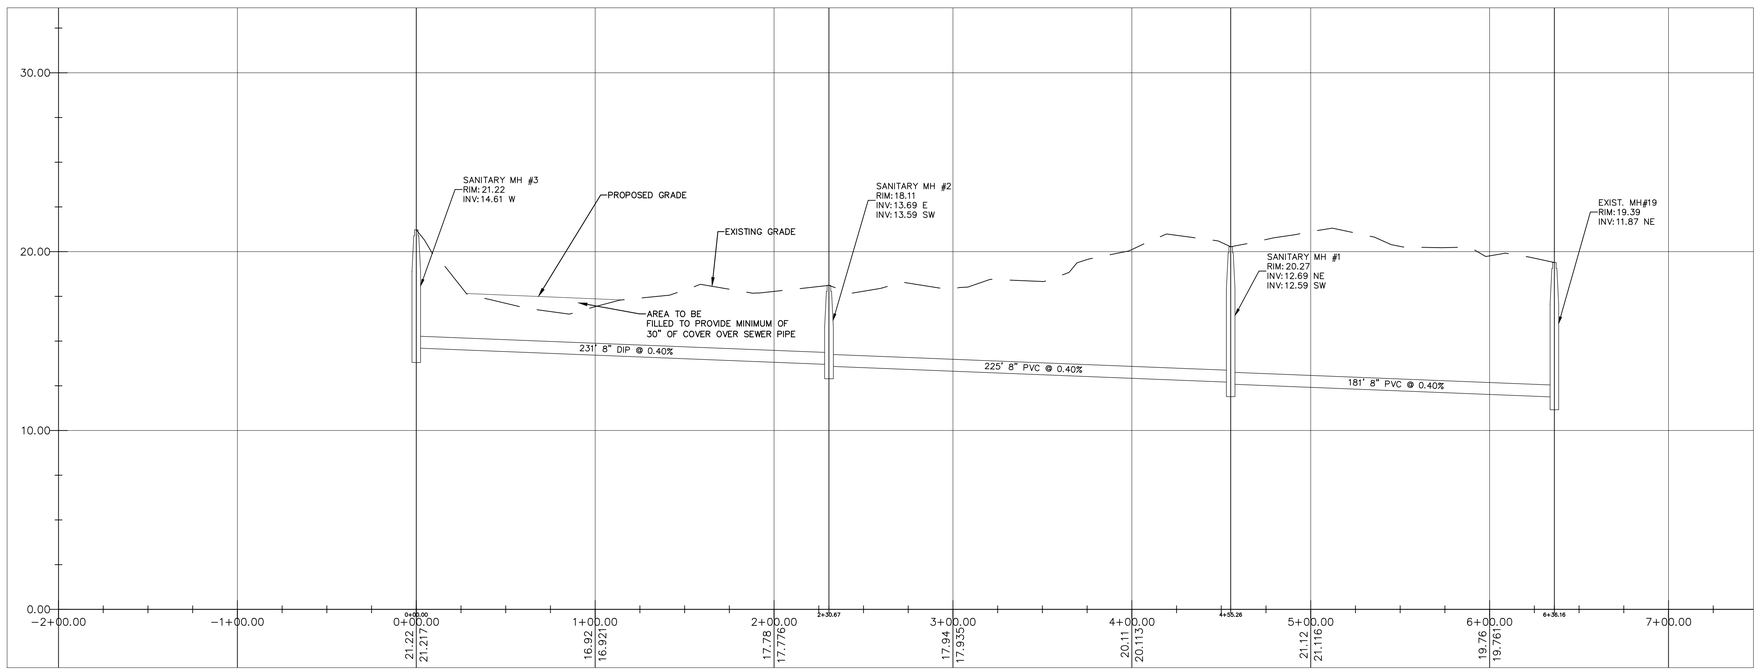

NO.	DATE	REMARKS	BY

REVISIONS

©COPYRIGHT 2016 BY
ENGENUITY GROUP, INC.
DRAWINGS PROVIDED FOR THIS
INFORMATIONAL PURPOSES ONLY,
UNLESS SIGNED AND SEALED BY
A LICENSED PROFESSIONAL
ENGINEER REPRESENTING
ENGENUITY GROUP, INC.

ADAM SWANEY, P.E.
FLORIDA LICENSE
No. 72235

ROYAL PALM BEACH APMPHITHEATRE
ROYAL PALM BEACH COMMONS PARK
SANITARY SEWER PROFILE

A Higher Standard of Excellence
engenuity group inc.
ENGINEERS • SURVEYORS • GIS MAPPERS

1280 N. CONGRESS AVE. SUITE 101
WEST PALM BEACH, FLORIDA 33409
PH (561)655-1151 • FAX (561)832-9390 •
WWW.ENGENUITYGROUP.COM CERTIFICATE OF AUTHORIZATION #7095

J:\LAND PROJECTS R2\16035.01 RPB AMPHITHEATER\16035.01 ENG_2 – PROFILE.DWG 8/18/2016

DATE	06/17/2016
DRAWN	ACS
PROJECT ENGINEER	ACS
PROJECT MANAGER	ACS
CHECKED	

SHEET NO. 4 / 6

JOB NO.
16035.01