2709 Rocky Point Dr. 201
Tampa, Florida 33607 USA
License No AAC001935
T 813 + 281 9299
F 813 + 281 9292
apiplus.com

BULLETIN LOG

CHAIN HUNG STRIP LIGHTS

EMERGENCY LIGHTS

EXIT SIGN DIRECTIONAL

RECESSED LIGHT FIXTURE (EXTERIOR)

SHELL CEILING LEGEND

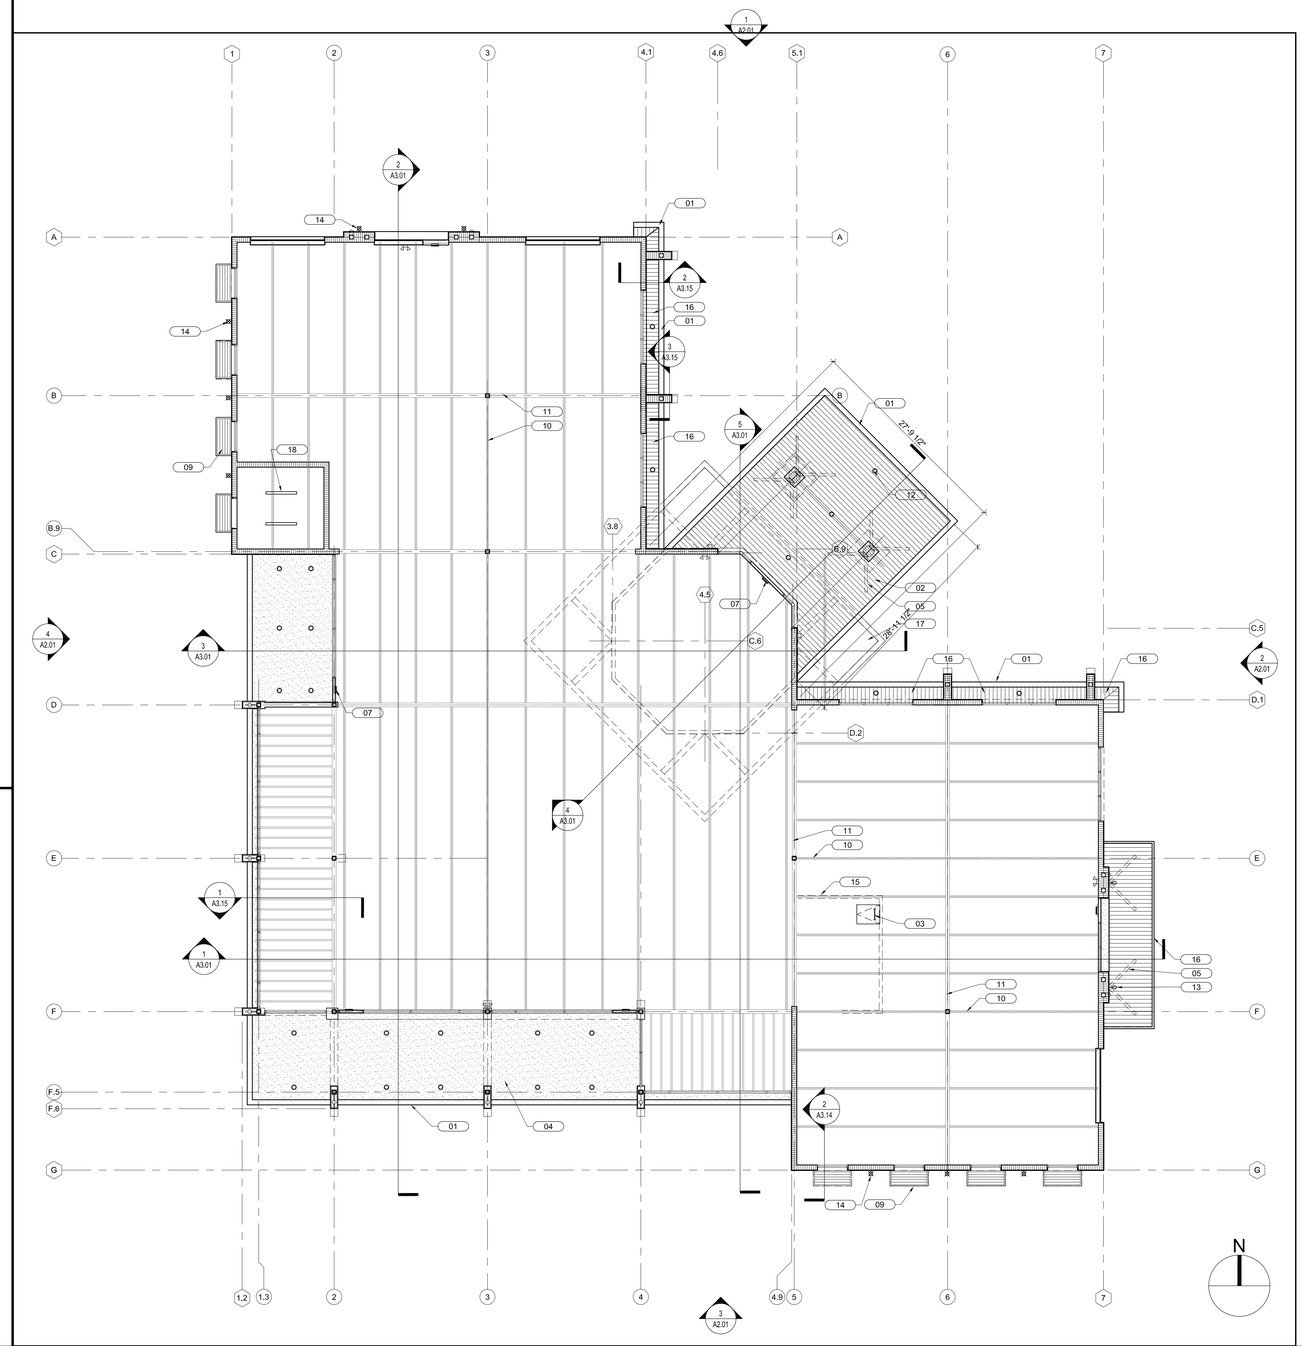

1. CONNECT ALL DOWNSPOUTS TO UNDERGROUND STORM WATER SYSTEM. PROVIDE "SQUARE TO ROUND" CONNECTION BOOT.

GENERAL NOTES

- 01 0.040" PRE-FINISHED ALUMINUM GUTTER. SEE DETAILS FOR MORE INFORMATION.
- 02 2X6 STAINED T & G WOOD CEILING.
- 03 ROOF HATCH & LADDER.
- 04 STUCCO SOFFIT, SMOOTH FINISH. SEE DETAILS FOR MORE INFORMATION.
- 05 TUBE STEEL STRUCTURAL SUPPORT BRACKET ASSEMBLY, PRIME & PAINT. SEE DETAILS AND STRUCTURAL DRAWINGS FOR MORE INFORMATION. TYPICAL
- 06 THRU WALL ROOF SCUPPER & 6"x6" 0.040" PRE-FINISHED ALUMINUM DOWNSPOUT
- 07 EXIT LIGHT, TYPICAL.
- 08 4"x4" 0.040" PRE-FINISHED ALUMINUM DOWNSPOUT
- 09 PRE-ENGINEERED "BOXED AWNING", TYPICAL
- 10 EXPOSED BAR-JOISTS AND DECK ABOVE (SEE STRUCTURAL DRAWINGS). CEILINGS, LIGHTING, ETC. TO BE PROVIDED UNDER SEPARATE PERMIT AS PART OF TENANT IMPROVEMENT DOCUMENTS, TYPICAL
- 11 EXPOSED STEEL BEAMS AND DECK ABOVE (SEE STRUCTURAL DRAWINGS).
- 12 RECESSED DOWN LIGHT, TYPICAL. (SEE ELECTRICAL DRAWINGS)
- 13 SURFACE MOUNTED WALL SCONCES, ONE POINTED UP AND ONE POINTED DOWN. SEE ELEVATIONS AND SECTIONS, TYPICAL. (SEE ELECTRICAL DRAWINGS)
- 14 SURFACE MOUNTED WALL SCONCES, SEE ELEVATIONS AND SECTIONS, TYPICAL. (SEE ELECTRICAL DRAWINGS)
- 15 LADDER SUPPORT WALL AS REQUIRED-SEE CONSTRUCTION FLOOR PLAN
- 16 PRE-ENGINEERED CANOPY-SEE SECTIONS & DETAILS.
- 17 PRE-FINISHED BREAK METAL SOFFIT ABOVE-SEE DETAILS & SECTIONS.
- 18 4'-0" STRIP LIGHT CHAIN HUNG @ 8'-0". SEE ELECTRICAL PLAN.

KEY NOTES (XX) REFERENCED BY THIS SYMBOL

REFLECTED CEILING PLAN

SCALE 1/8" = 1'-0"

1

minto

WESTLAKE VISITOR CENTER

CITY OF WESTLAKE
PALM BEACH COUNTY, FLORIDA

ISSUE DATE: - 09-30-16
ISSUED FOR:
PERMIT - BUILDING SHELL ONLY

© AS DATED ARCHITECTURE PLUS INTERNATIONAL, INC.

REVISION LOG

STATE REGISTRATIONS

FL #AAC001935 NC #8581
SC #6109 GA #10079
TN #00102675

Juan F. Romero AIA, License No. AR0007793

TO THE BEST OF THE KNOWLEDGE OF THE ARCHITECTS AND ENGINEERS, SAID PLANS AND SPECIFICATIONS COMPLY WITH THE APPLICABLE MINIMUM BUILDING CODES AND THE APPLICABLE MINIMUM FIRE SAFETY STANDARDS.

WESTLAKE VISITOR CENTER
PROJECT NAME

REFLECTED CEILING PLAN
SHEET NAME

PROJECT NUMBER: 2016.037

DRAWN BY: DF/CV CHECKED BY: TM/PC

SCALE:

A1.11
SHEET NUMBER