GENERAL NOTES

KEY NOTES (XX) REFERENCED BY THIS SYMBOL

01	TPO ROOFING SYSTEM OVER R-19 RIGID INSULATION ON GALVANIZED METAL DECK. PROVIDE TAPERED INSULATION TO FORM CRICKETS AND SLOPE TO DRAIN AS INDICATED.
02	TPO ROOFING SYSTEM OVER FIBER BOARD ON SLEEPERS AS REQUIRED TO SLOPE ROOF AS INDICATED. SEE DETAILS FOR MORE INFORMATION.
03	PRE-ENGINEERED CANOPY SYSTEM. SEE DETAILS FOR MORE INFORMATION.
04	0.050" PRE-FINISHED ALUMINUM COPING WITH WIND CLIPS AT 18" O.C. MAX. SEE DETAILS FOR MORE INFORMATION.
05	0.040" PRE-FINISHED ALUMINUM GUTTER. SEE DETAILS FOR MORE INFORMATION.
06	THRU WALL ROOF SCUPPER
07	6"Ø OVERFLOW DRAIN, PRIME & PAINT STRAINER
08	CANOPY SUPPORT BRACKETS BELOW
09	PRE-ENGINEERED "BOXED AWNING LOUVER"
10	ALL COPING CORNERS TO BE SHOP FABRICATED, MITERED, WELDED AND GROUND SMOOTH. FOLDED AND RIVETED CORNERS WILL NOT BE ACCEPTED.
11	TPO ROOFING SYSTEM OVER 3" MIN. RIGID INSULATION ON FIBER BOARD ON GALV. METAL DECK AS REQUIRED TO PROVIDE FLAT ROOF AS INDICATED. SEE DETAILS FOR MORE INFORMATION.
12	PRE-MANUFACTURED ROOF ACCESS HATCH & LADDER-SEE DETAILS THIS SHEET.
13	3'-0" WIDE MIN. TPO ROOFING SYSTEM WALKPAD
14	NOT USED
15	DECO STUCCO BUTTRESS

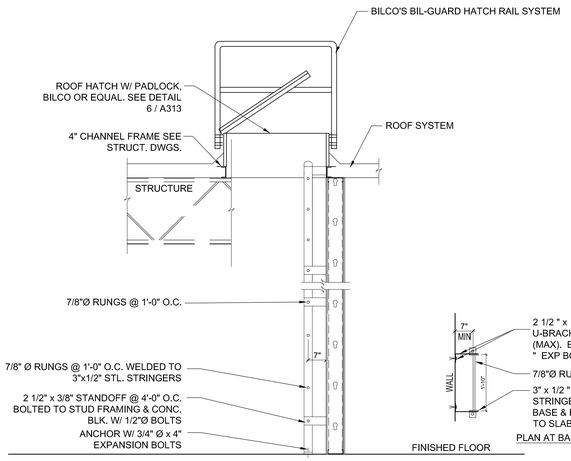

SECTION @ ROOF HATCH

SCALE NA — 3

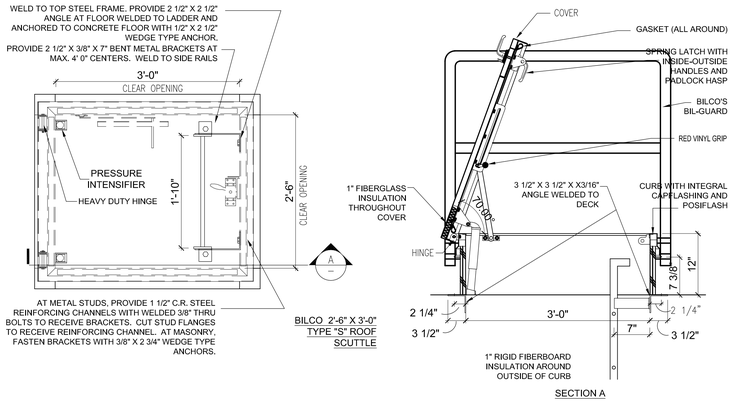

ROOF HATCH DETAILS

SCALE 1"=1'-0" — 2

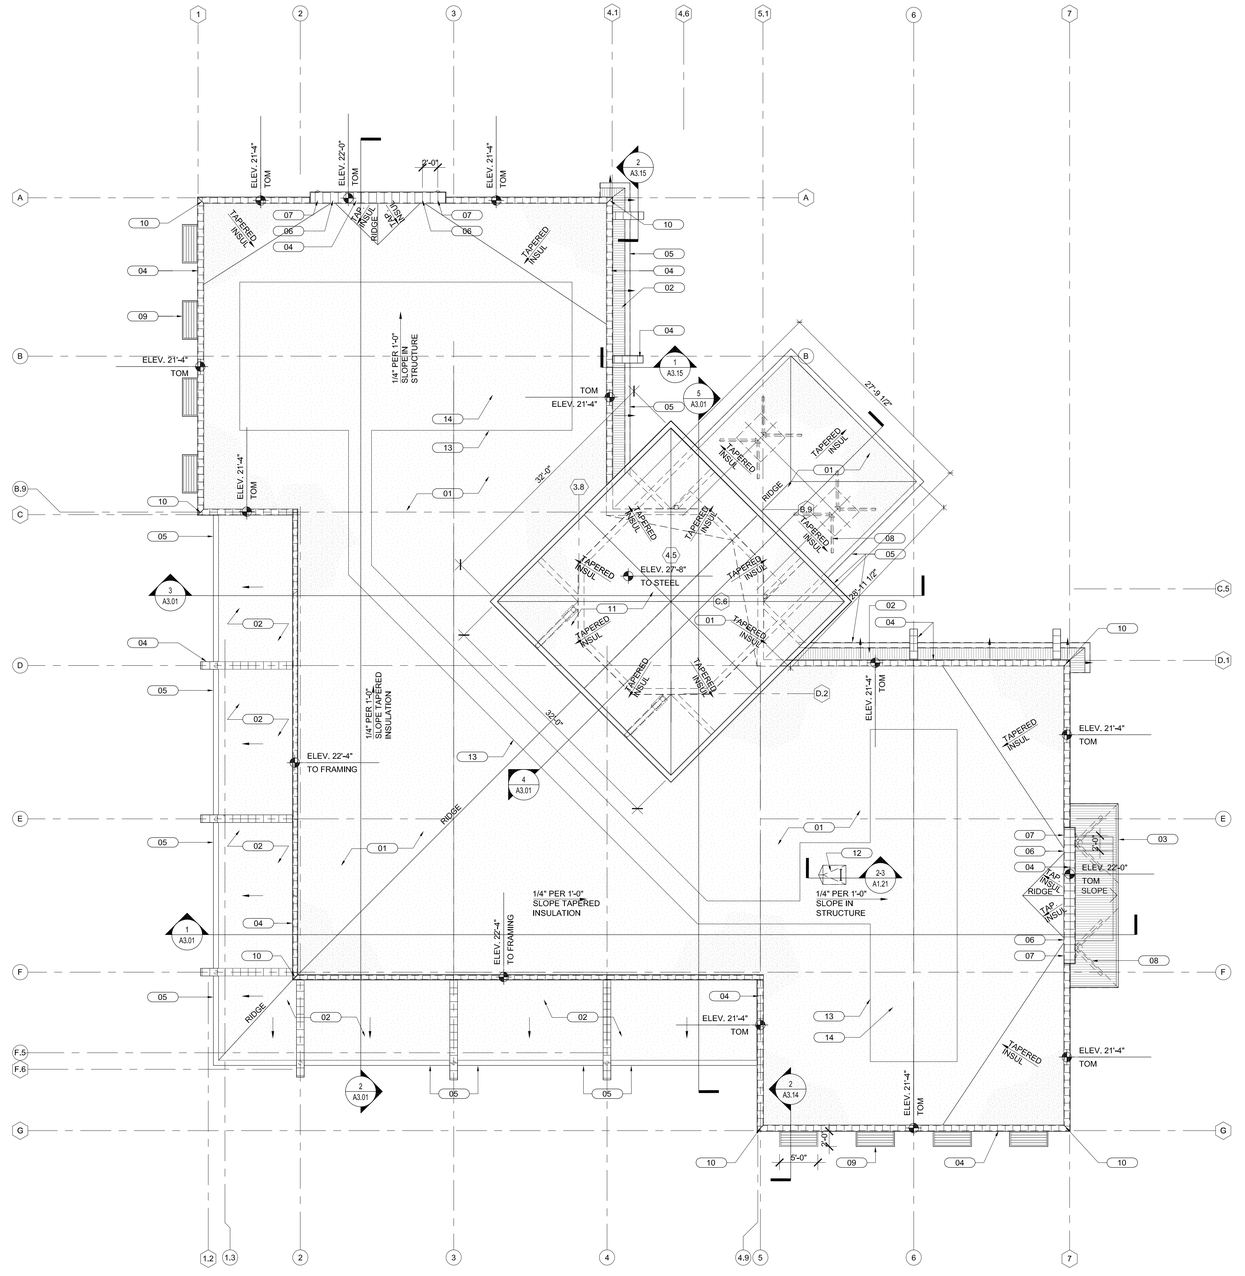

ROOF PLAN

SCALE 3/32" = 1'-0" — 1

api(+)
2709 Rocky Point Dr. 201 T 813 + 281 9299
Tampa, Florida 33607 USA F 813 + 281 9292
License No AAC001935 apiplus.com

BULLETIN LOG

minto

WESTLAKE VISITOR CENTER

CITY OF WESTLAKE
PALM BEACH COUNTY, FLORIDA

ISSUE DATE: - 09-30-16
ISSUED FOR:
PERMIT - BUILDING SHELL ONLY

©AS DATED ARCHITECTURE PLUS INTERNATIONAL, INC.

REVISION LOG

STATE REGISTRATIONS

FL #AAC001935 NC #8581
SC #6109 GA #10079
TN #00102675

Juan F. Romero AIA, License No. AR0007793

TO THE BEST OF THE KNOWLEDGE OF THE ARCHITECTS AND ENGINEERING, SAID PLANS AND SPECIFICATIONS COMPLY WITH THE APPLICABLE MINIMUM BUILDING CODES AND THE APPLICABLE MINIMUM FIRE SAFETY STANDARDS.

WESTLAKE VISITOR CENTER
PROJECT NAME

ROOF PLAN
SHEET NAME

PROJECT NUMBER: 2016.037
DRAWN BY: DF/CV CHECKED BY: TM/PC
SCALE:

A1.21
SHEET NUMBER