01 TPO ROOFING SYSTEM OVER R-19 RIGID INSULATION ON GALVANIZED METAL DECK. PROVIDE TAPERED INSULATION TO FORM CRICKETS AND SLOPE TO DRAIN AS INDICATED.

02 4" CONCRETE SLAB ON 10 MIL VAPOR BARRIER ON COMPACTED, TERMITE TREATED FILL. SEE STRUCTURAL DRAWINGS.

03 DASHED LINE INDICATES SLAB TO BE POURED AT TIME OF TENANT BUILD OUT. POUR. INTERIOR TO REMAIN AS COMPACTED FILL.

04 0.050" PRE-FINISHED ALUMINUM COPING WITH WIND CLIPS AT 18" O.C. MAX. SEE DETAILS FOR MORE INFORMATION.

05 0.040" PRE-FINISHED ALUMINUM GUTTER. SEE DETAILS FOR MORE INFORMATION.

06 STRUCTURAL STEEL, SEE STRUCTURAL DRAWINGS, TYPICAL

07 EXTERIOR PAVEMENT SHOWN FOR REFERENCE ONLY AND MAY NOT REFLECT ACTUAL DESIGN INTENT. SEE CIVIL DRAWINGS AND LANDSCAPE DRAWINGS FOR ACCURATE INFORMATION. GC TO COORDINATE EXACT CONDITION. PROVIDE ASPHALT BOARD EXPANSION JOINT AT POURED IN PLACE PAVEMENT. RUN STUCCO TO 6" BELOW GRADE WHERE PAVEMENT / PAVERS ARE NOT PROVIDED.

08 LADDER, SEE DETAIL 05/A2.01 FOR MORE INFORMATION

09 4"x4" 0.040" PRE-FINISHED ALUMINUM DOWNSPOUT

10 SURFACE MOUNTED WALL SCONCES, SEE ELEVATIONS AND SECTIONS, TYPICAL. (SEE ELECTRICAL DRAWINGS)

11 3/4" STUCCO ON GALV. P.B. MTL. LATH ON 15# FELT ON 8" CMU

12 "FOAM-IN" INSULATION (R-6 APPROXIMATE VALUE)

13 TPO ROOFING SYSTEM, RUN UP WALL TO FLASHING OR COPING AS INDICATED.

14 0.024" PRE-FINISHED ALUMINUM GRAVEL STOP

15 PT WOOD BLOCKING

16 STAINLESS STEEL TERMINATION BAR

17 TPO ROOFING BASE FLASHING

18 SEALANT

19 SEE STRUCTURAL DRAWINGS FOR CLIP ANGLES, LEDGERS, KNOCK-OUT BLOCKS, LINTELS, FILLED CELLS, ANCHORAGE AND REINFORCEMENT.

20 DASHED LINE AT INTERIOR OF EXTERIOR WALL DENOTES FUTURE 5/8" GWB ON 3-5/8" GALV. METAL STUD FURRING WITH 3-1/2" BATT INSULATION (R-11 NOMINAL) TO BE INSTALLED AS PART OF TENANT BUILD-OUT (N.I.C. FOR SHELL CONTRACT)), TYPICAL

21 ASPHALT BOARD EXPANSION JOINT

22 ALUMINUM AND GLASS STOREFRONT SYSTEM

24 PRE-ENGINEERED "BOXED AWNING LOUVER"

25 "RODDED" DRIP

26 SILL FLASHING PER STOREFRONT MANUFACTURER'S REQUIREMENTS

27 FOUNDATION, SEE STRUCTURAL DRAWINGS

28 PRE-ENGINEERED CANOPY SYSTEM

KEY NOTES (XX) REFERENCED BY THIS SYMBOL

NOT USED | SCALE NA | 7

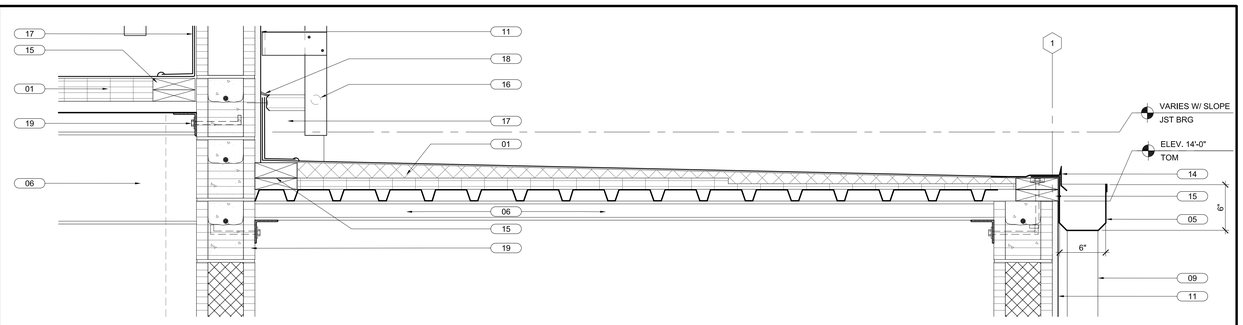

DETAIL | SCALE 1-1/2" = 1'-0" | 7

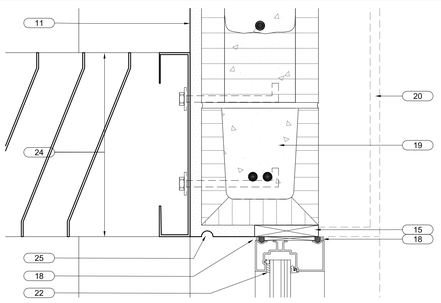

NOTE:
SECURE "BOXED AWNING LOUVER" PER MANUFACTURER'S REQUIREMENTS
SECURE STOREFRONT PER FLORIDA PRODUCT APPROVAL / MIAMI DADE NOA REQUIREMENTS

HEAD DETAIL | SCALE 3" = 1'-0" | 5

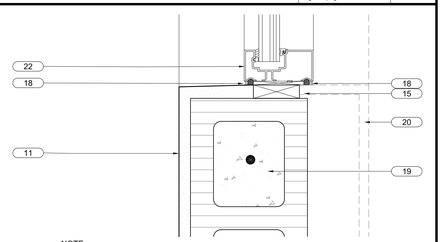

NOTE:
SECURE STOREFRONT PER FLORIDA PRODUCT APPROVAL / MIAMI DADE NOA REQUIREMENTS

JAMB DETAIL | SCALE 3" = 1'-0" | 4

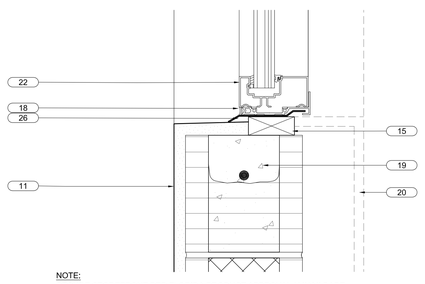

NOTE:
SECURE STOREFRONT PER FLORIDA PRODUCT APPROVAL / MIAMI DADE NOA REQUIREMENTS

SILL DETAIL | SCALE 3" = 1'-0" | 3

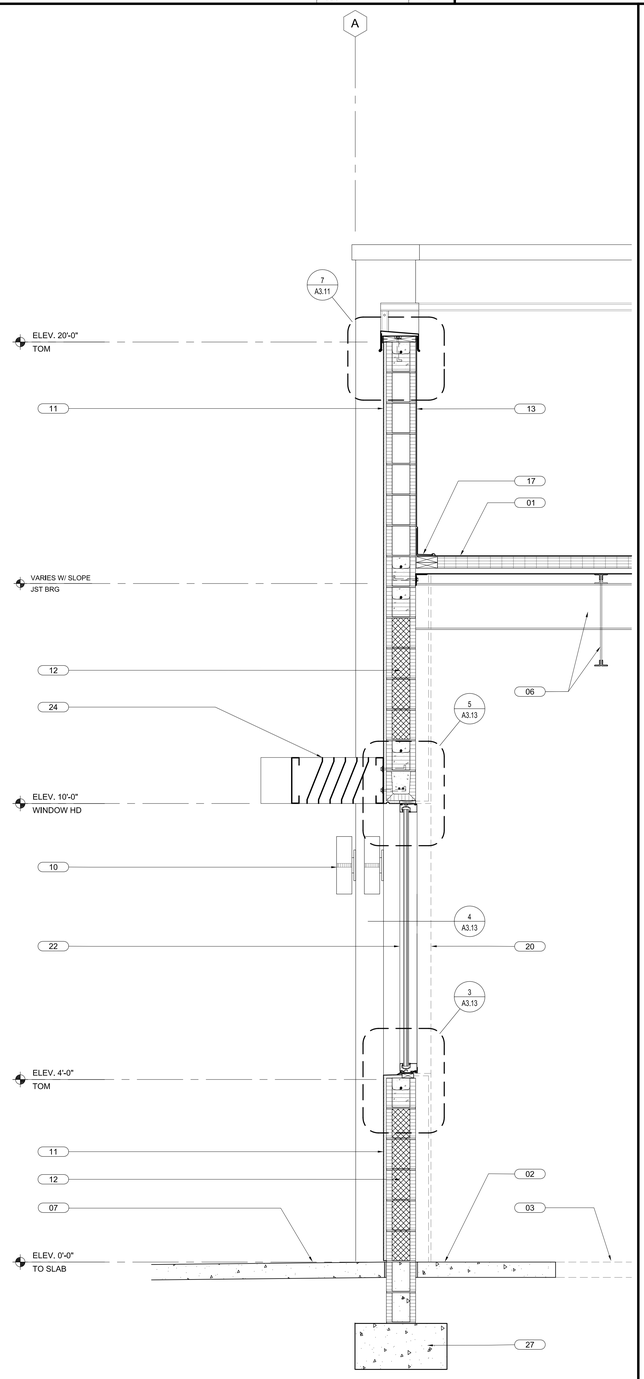

WALL SECTION | SCALE 3/4" = 1'-0" | 2

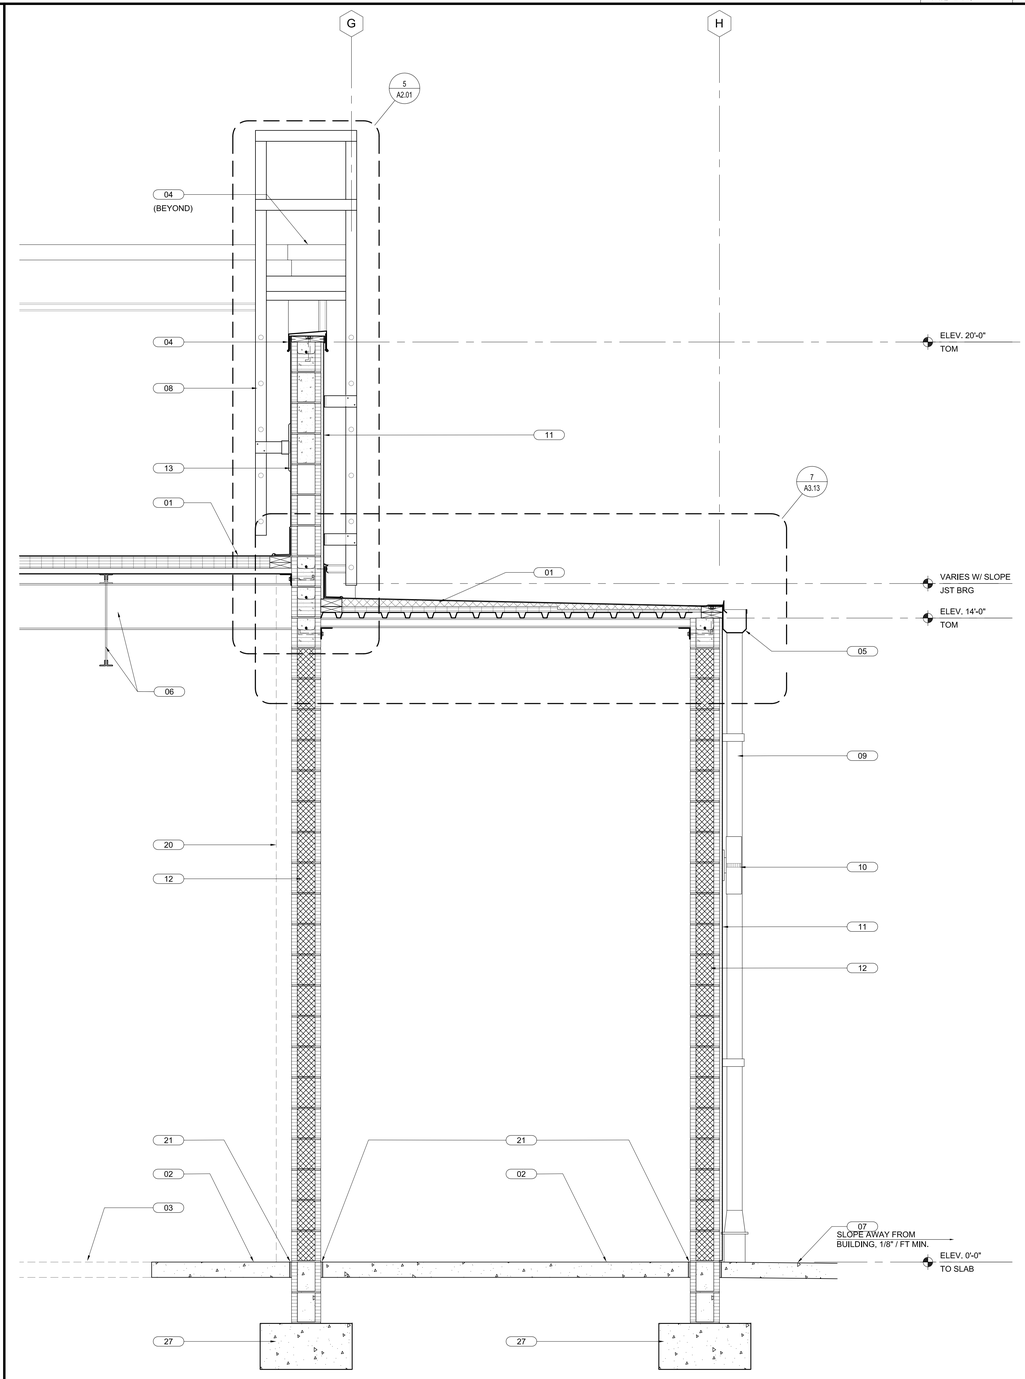

WALL SECTION | SCALE 3/4" = 1'-0" | 1

api(+)
2709 Rocky Point Dr. 201 T 813 + 281 9299
Tampa, Florida 33607 USA F 813 + 281 9292
License No AAC001935 apiplus.com

BULLETIN LOG

minto

WESTLAKE AUXILIARY SALES CENTER

CITY OF WESTLAKE
PALM BEACH COUNTY, FLORIDA

ISSUE DATE: - 09-30-16
ISSUED FOR:
PERMIT - BUILDING SHELL ONLY

©AS DATED ARCHITECTURE PLUS INTERNATIONAL, INC.

REVISION LOG

STATE REGISTRATIONS

FL #AAC001935	NC #8581
SC #6109	GA #10079
TN #00102675	

Juan F. Romero AIA, License No. AR0007793

TO THE BEST OF THE KNOWLEDGE OF THE ARCHITECTS AND ENGINEERS, SAID PLANS AND SPECIFICATIONS COMPLY WITH THE APPLICABLE MINIMUM BUILDING CODES AND THE APPLICABLE MINIMUM FIRE SAFETY STANDARDS.

WESTLAKE AUXILIARY SALES CENTER
PROJECT NAME

WALL SECTIONS / DETAILS
SHEET NAME

PROJECT NUMBER: 2016.082
DRAWN BY: PC CHECKED BY: PC
SCALE:

A3.13
SHEET NUMBER