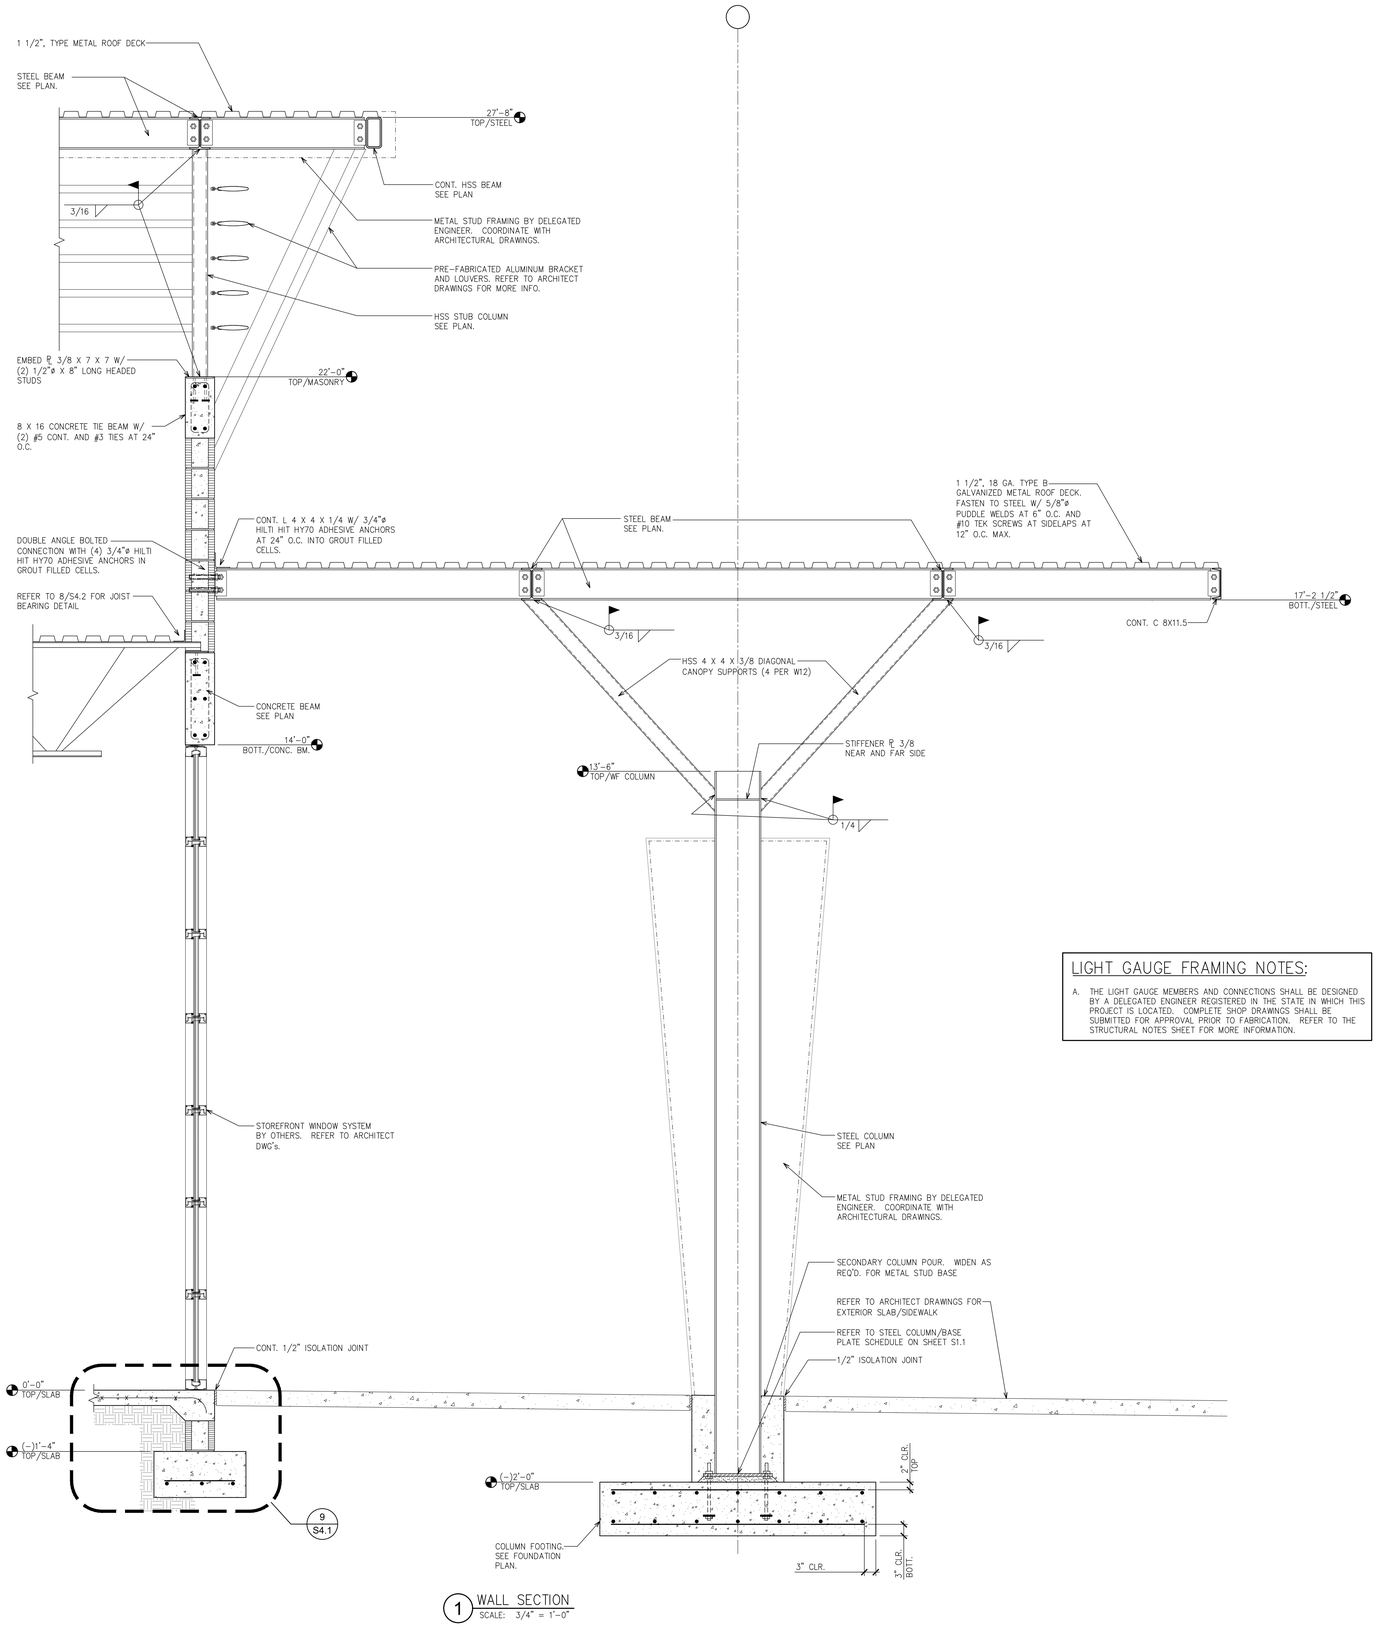

1 WALL SECTION
SCALE: 3/4" = 1'-0"

LIGHT GAUGE FRAMING NOTES:

A. THE LIGHT GAUGE MEMBERS AND CONNECTIONS SHALL BE DESIGNED BY A DELEGATED ENGINEER REGISTERED IN THE STATE IN WHICH THIS PROJECT IS LOCATED. COMPLETE SHOP DRAWINGS SHALL BE SUBMITTED FOR APPROVAL PRIOR TO FABRICATION. REFER TO THE STRUCTURAL NOTES SHEET FOR MORE INFORMATION.

api(+)
2709 Rocky Point Dr. 201
Tampa, Florida 33607 USA
T 813 + 281 9299
F 813 + 281 9292
License No AAC001935
apiplus.com

BULLETIN LOG

minto

WESTLAKE VISITOR CENTER
CITY OF WESTLAKE
PALM BEACH COUNTY, FLORIDA

ISSUE DATE: – 09-30-16
ISSUED FOR: PERMIT
BUILDING SHELL ONLY

REVISION LOG

ACG
PROFESSIONAL ENGINEERING, INC.
16972 Mellisa Ann Dr. . Lutz, FL . 33558
Ph: 813.963.1906 Fx: 813.489.4666
Alan C. Guenther, P.E. #53308 / C.A. #26813

ALAN C. GUENTHER, PE #53308

TO THE BEST OF THE KNOWLEDGE OF THE ARCHITECTS AND ENGINEERS, SAID PLANS AND SPECIFICATIONS COMPLY WITH THE APPLICABLE MINIMUM BUILDING CODES AND THE APPLICABLE MINIMUM FIRE SAFETY STANDARDS.

WESTLAKE VISITOR CENTER
PROJECT NAME

WALL SECTIONS
SHEET NAME

PROJECT NUMBER: 2016.037
DRAWN BY: MAK CHECKED BY: ACG
SCALE: SEE SHEET

S3.2
SHEET NUMBER