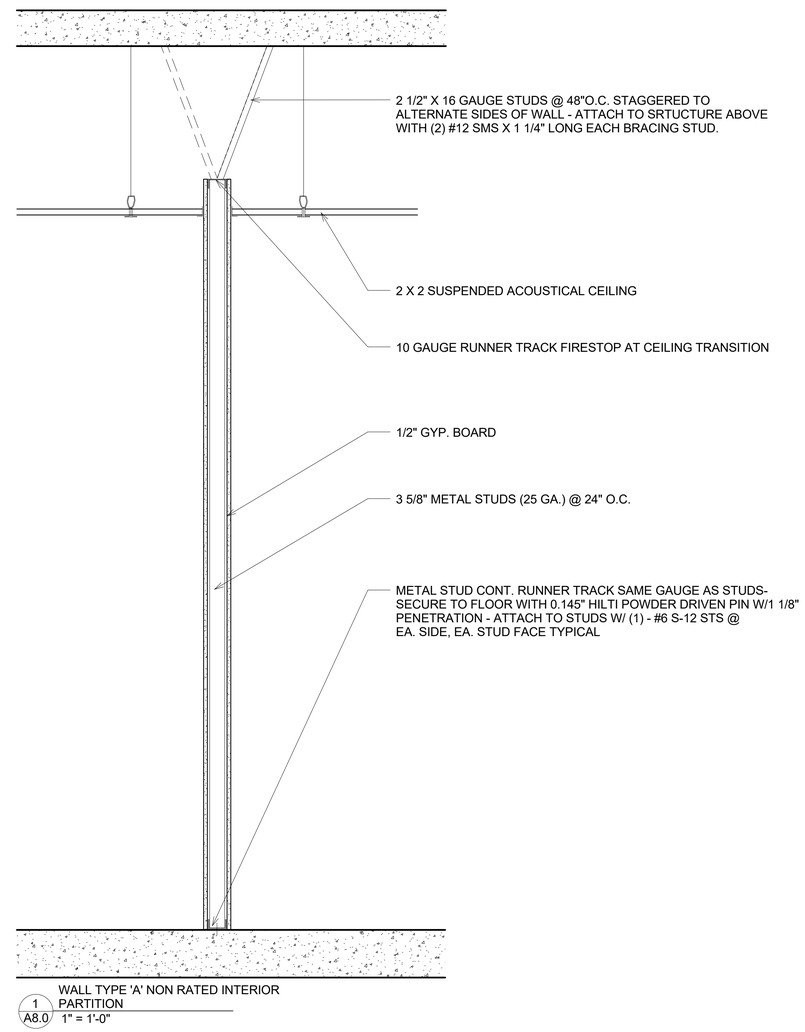

1 / A8.0 WALL TYPE 'A' NON RATED INTERIOR PARTITION
1" = 1'-0"

CCS
ARCHITECTURAL ENTERPRISES, INC.
499 East Palmetto Park Rd.
Suite 204
Boca Raton, FL 33432

T 561.479.9884
www.ccsarch.com
Florida Registration Number
AA26001852

CONSULTANTS:

ELECTRICAL, MECHANICAL, PLUMBING:

AMERICAN UNITED ENGINEERS
4508 SW 24TH STREET
FORT LAUDERDALE, FL 33317
PHONE: (954) 471-8657

Project Name

SUITE 300
WORLD EXECUTIVE CENTER
3500 N STATE ROAD 7
LAUDERDALE LAKES, FL 33319

INTERIOR IMPROVEMENTS

FINAL CONTRACT DOCUMENTS

PROJECT NUMBER: 1602

DATE: MAY 11,2016

ADDENDA/REVISION

No.	Date	Description

SEAL:

CYNTHIA C. SPRAY, AIA AR-94167

DRAWING TITLE:

CONSTRUCTION DETAIL

DRAWING NO:

A8.0