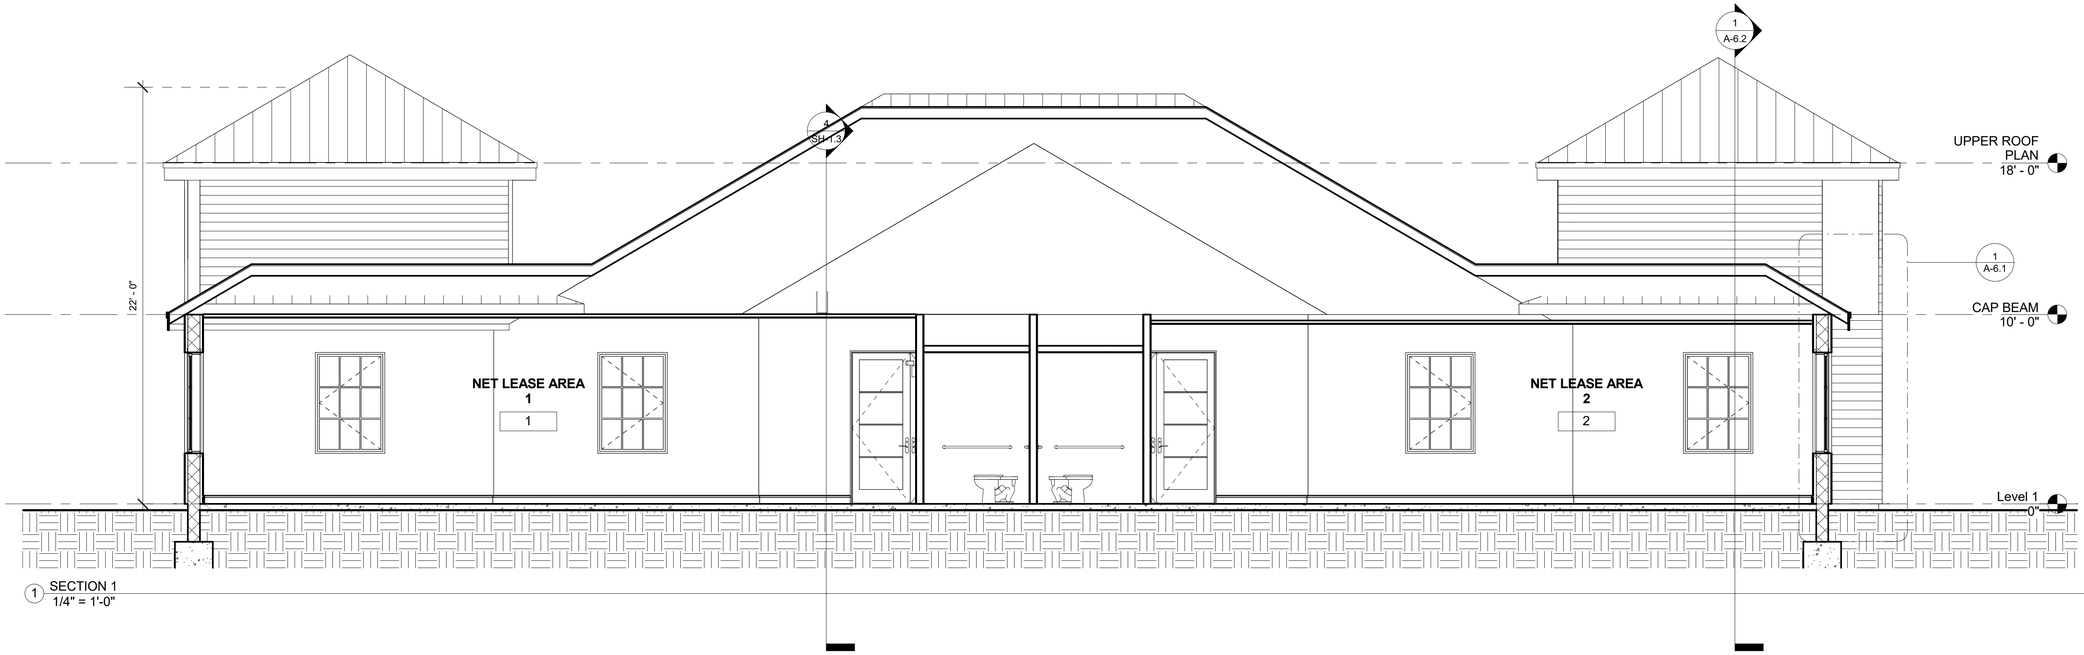

1 SECTION 1
1/4" = 1'-0"

2 SECTION 2
1/4" = 1'-0"

Eugene R Fagan III Architect #11668

3432 A West 45th Street
West Palm Beach, Fl 33418
(561) 385-4514
Eugene@FaganArchitect.com

Copyrite 2015

3/12/2016 1:06:19 PM

Consultant
Address
Address
Phone
Fax
e-mail

Consultant
Address
Address
Phone
Fax
e-mail

Consultant
Address
Address
Phone
Fax
e-mail

Seal

No.	Description	Date

Sea Ya Holdings

Mary Circle

SECTION

Project number	Project Number
Date	Issue Date
Drawn by	Author
Checked by	Checker

A-5.1

Scale 1/4" = 1'-0"