GENERAL NOTE

INTERIOR DESIGNER WDG TO SUPPLY:

ALL DECORATIVE LIGHT FIXTURES, SCONCE LIGHTS AND CEILING FANS.

G.C. TO HAVE HIS ELECTRICIAN INSTALL ALL FIXTURES AND FANS.

G.C. TO SUPPLY AND INSTALL ALL RECESSED LIGHTING AND ROOM LIGHTING THAT IS NOT DECORATIVE.

INTERIOR DESIGNER WDG TO SUPPLY AND AND INSTALL KITCHEN CABINETS. G.C. TO INSTALL, HOOK UP AND SUPPLY APPLIANCES, KITCHEN SINK AND FAUCET.

INTERIOR DESIGNER WDG TO SUPPLY ALL VANITY CABINETS - INCLUDES SINKS. G.C. TO SUPPLY AND INSTALL FAUCETS AND HOOK UP SINKS.

G.C. TO SUPPLY AND INSTALL ADA WALL HUNG SINKS, TOILETS, URINALS AND RESTROOM ACCESSORIES (DISPENSERS, DISPOSAL, DRYER, ETC.) PER SPECS.

G.C. TO HAVE ALL FLOORS, WALLS AND CEILINGS READY FOR INTERIOR FINISHES.

G.C. TO SUPPLY AND INSTALL ACOUSTICAL CEILING TILE AS PER SPECS.

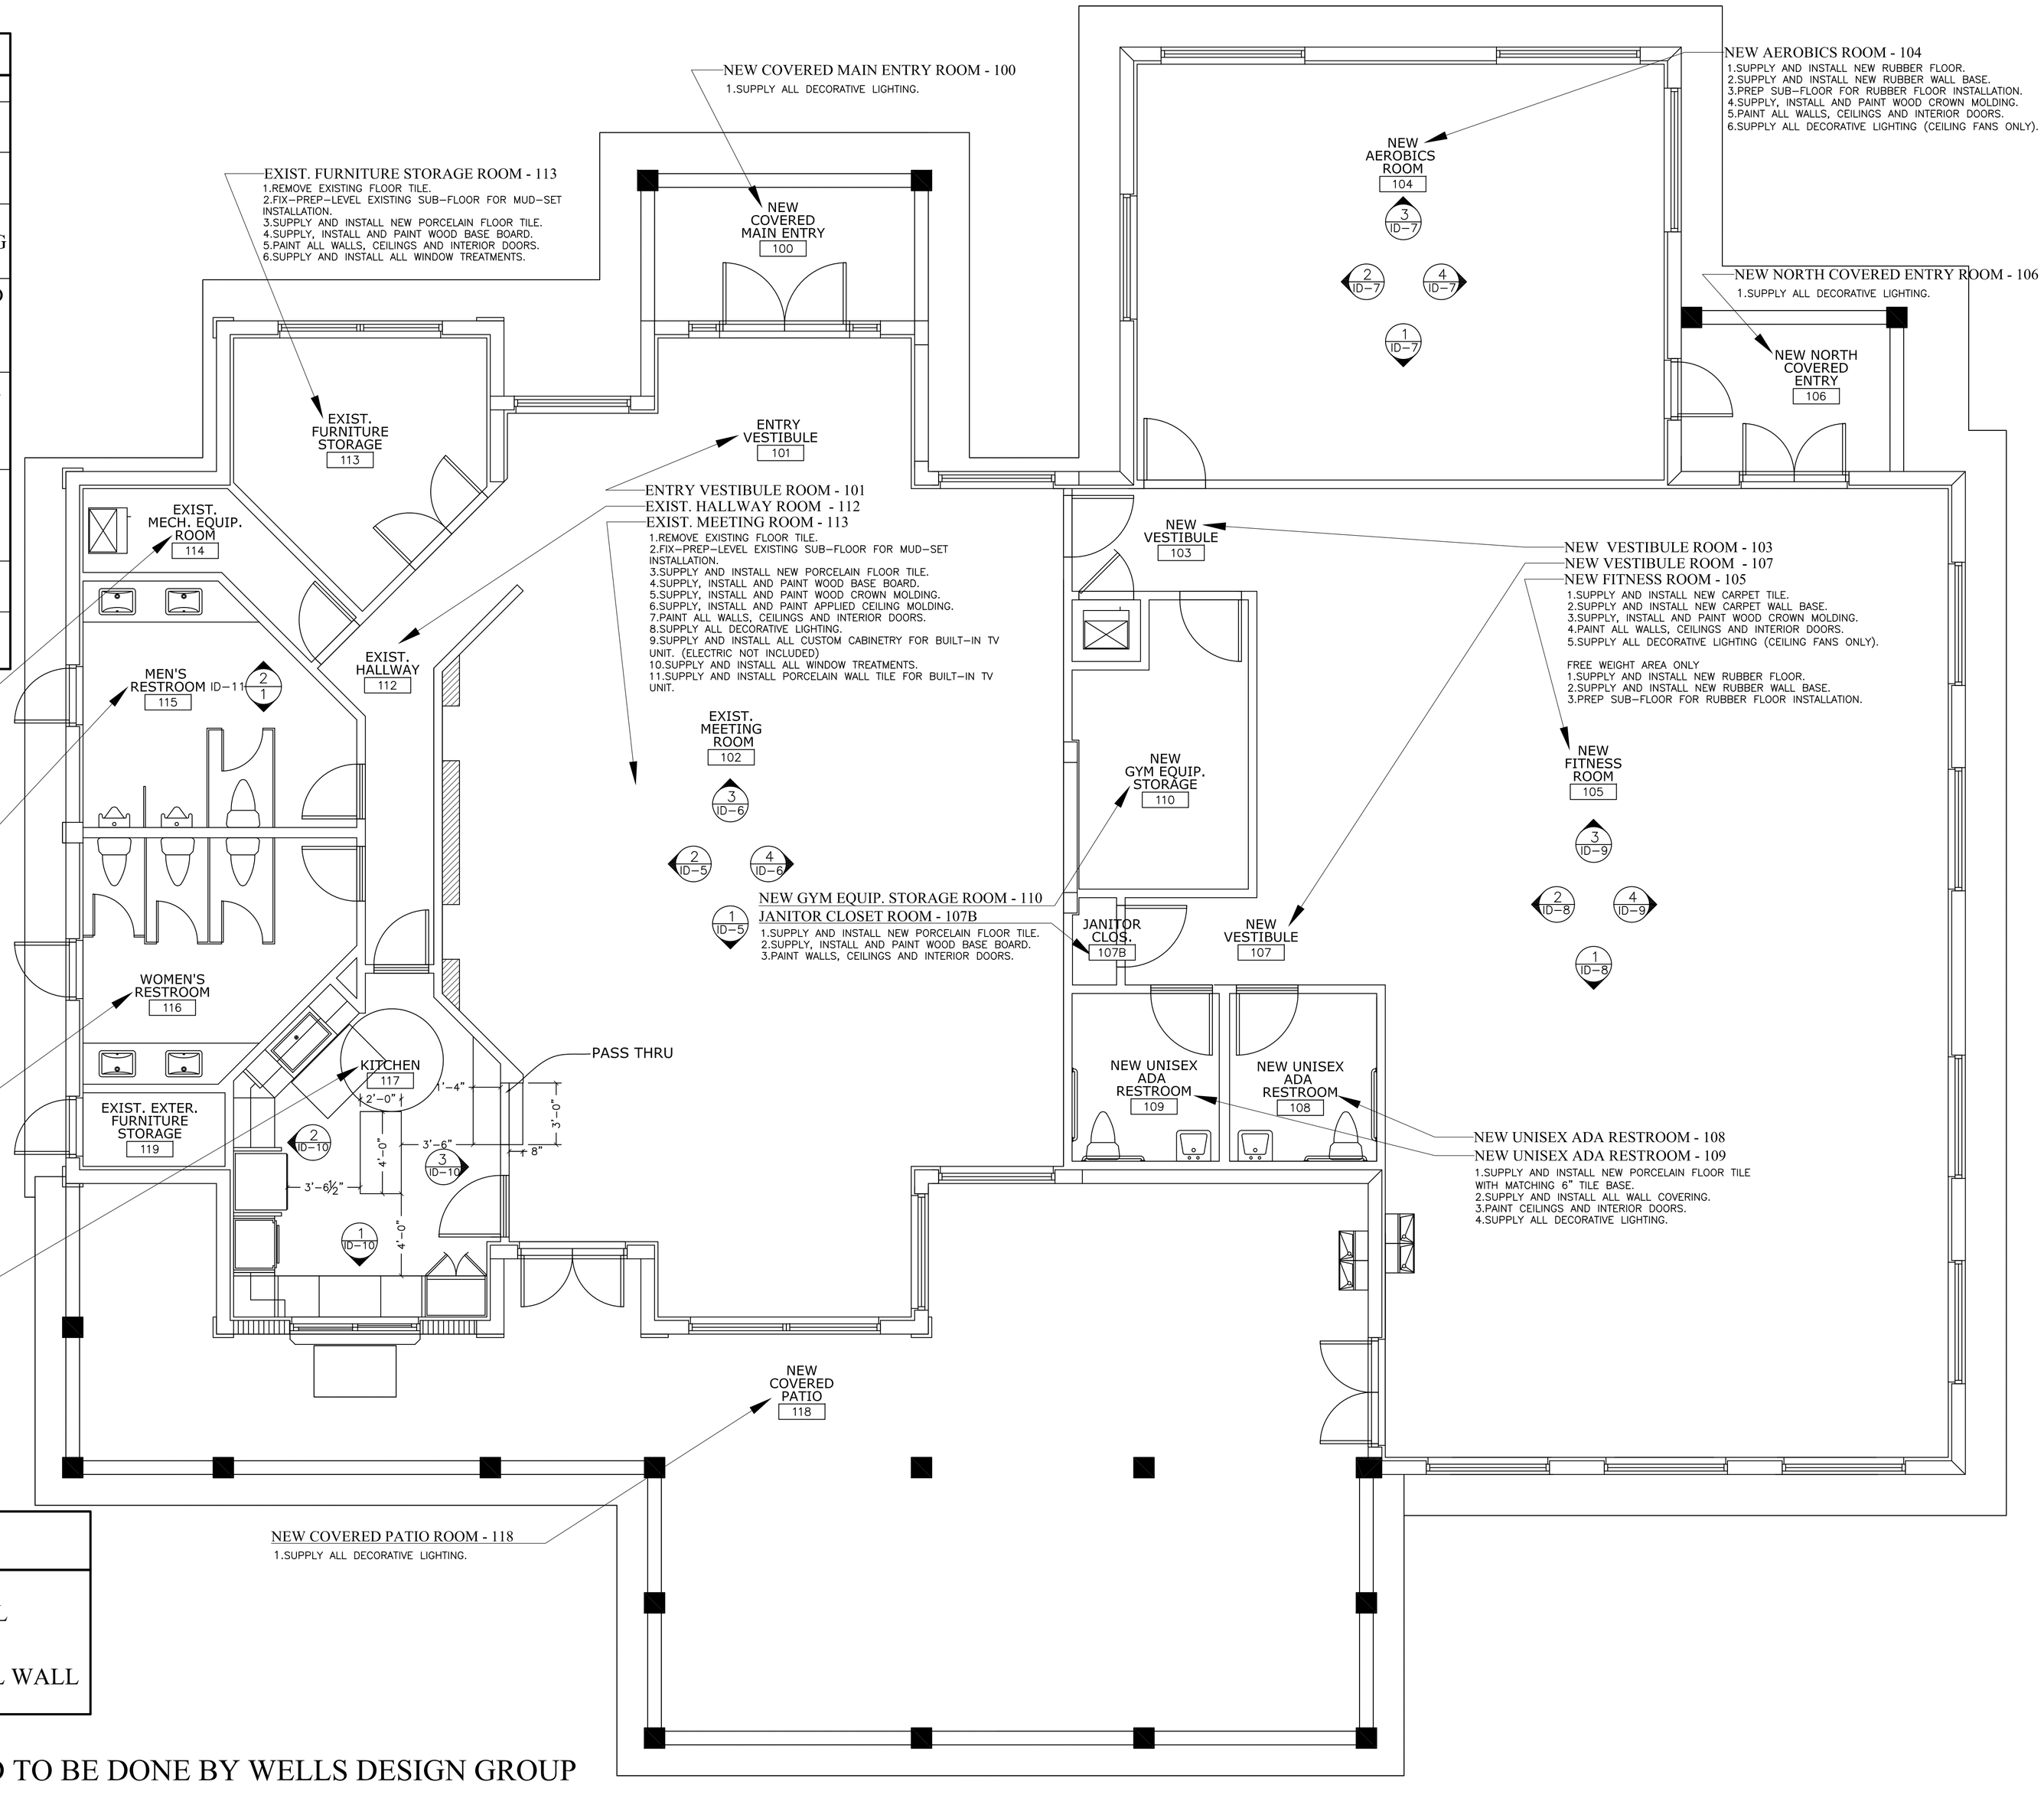

WALL LEGEND

EXISTING WALL

NEW DRYWALL WALL

INTIMIZED WORK LISTED TO BE DONE BY WELLS DESIGN GROUP

WELLS DESIGN GROUP
INTERIOR DESIGN & SPACE PLANNING
551 N.W. 77TH STREET
SUITE 177
BOCA RATON, FL 33487
TEL.: 561.998.4851 FAX: 561.998.4841
FL LIC #ID.0001324
IBD #00002025

Title Page: FLOOR PLAN - SCOPE OF WORK

Project Name: WOODFIELD HUNT CLUB CLUBHOUSE

Project Address: 4420 WOODFIELD BOULEVARD BOCA RATON, FLORIDA 33434

No.	Revision/Issue	Date

Project: 1510

Date: 7/21/16

Scale: 1/4" = 1'-0"

Sheet: ID-1